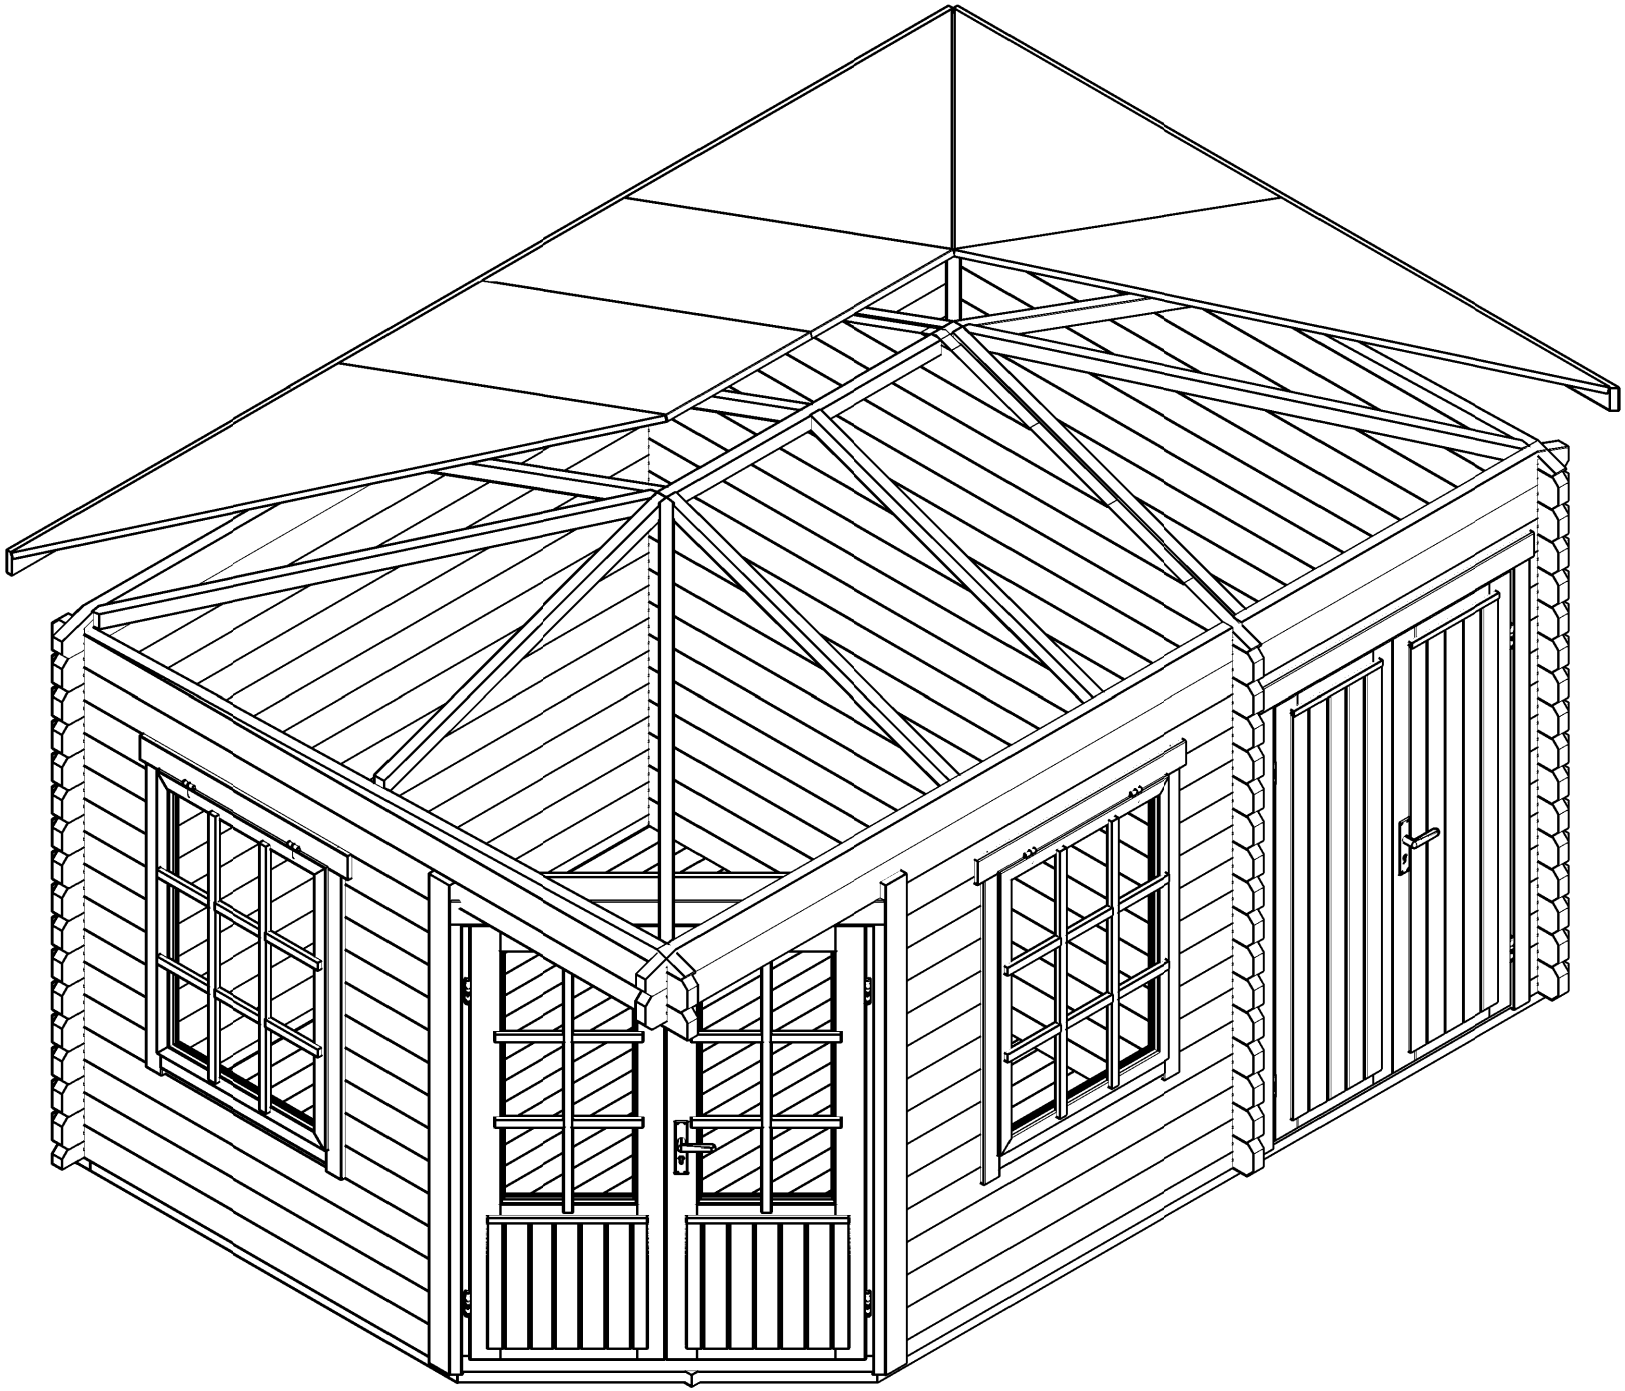
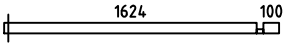
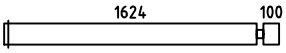
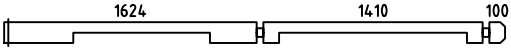
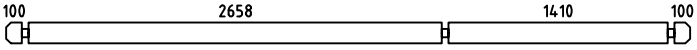
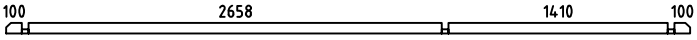
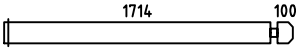
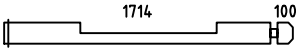
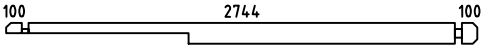
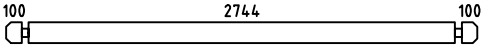
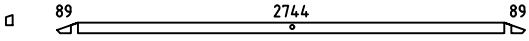
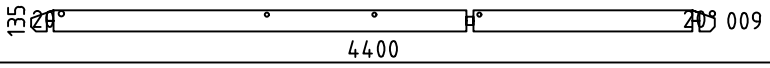
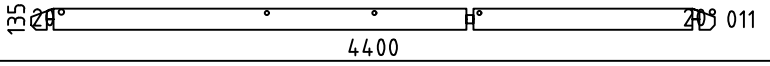
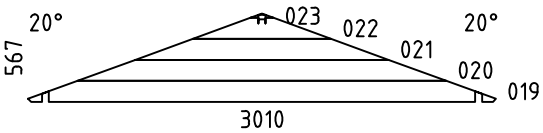
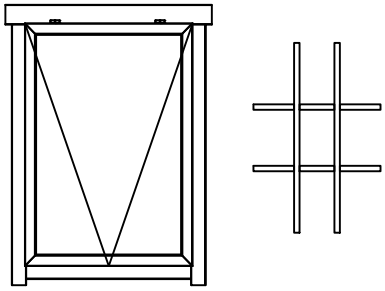
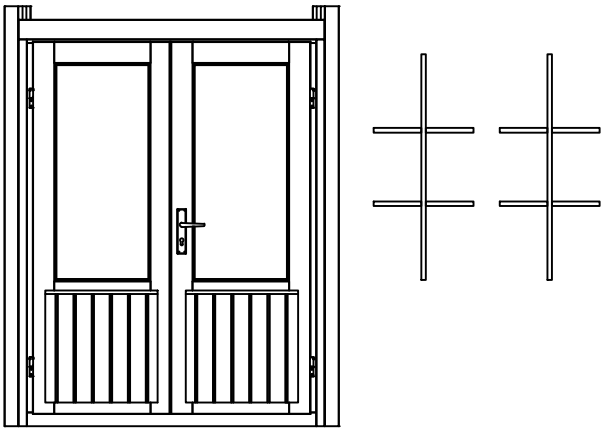
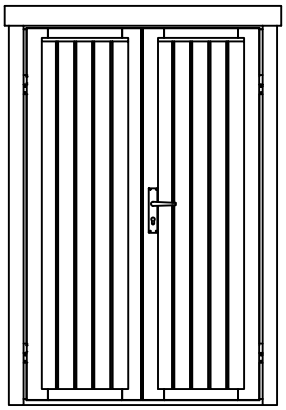








Pos	Specification-Spezifikation-Specificatie-Nomenclature-Elementi-Especification	Qty	Profile (mm)	Lenght (mm)
001		1	44x68	1768
002		1	44x68	244
003		4	44x135	1768
004		13	44x135	244
005		9	44x135	445
006		9	44x135	445
007		1	44x135	3222
008		16	44x135	4400
010		1	44x68	4400
012		4	44x135	1858
013		1	44x135	1858
014		9	44x135	490
015		9	44x135	490
016		1	44x135	3032
017		33	44x135	3032
018		2	44x68	3010
W1-1		1		
W2-1		1		
WB-1		1		
F5	FOUNDATION-FUNDAMENT-FONDATION-FONDAZIONE-VIGAS DE CIMENTACIÓN	1	70x44	4190
F6	FOUNDATION-FUNDAMENT-FONDATION-FONDAZIONE-VIGAS DE CIMENTACIÓN	1	70x44	3185
F4	FOUNDATION-FUNDAMENT-FONDATION-FONDAZIONE-VIGAS DE CIMENTACIÓN	8	70x44	2682

Kood	Materjal	File Agnes 44	Leht 1/4

Pos	Specification-Spezifikation-Specificatie-Nomenclature-Elementi-Especification	Qty	Profile (mm)	Lenght (mm)
F2	FOUNDATION-FUNDAMENT-FONDATION-FONDAZIONE-VIGAS DE CIMENTACIÓN	1	70x44	2326
F1	FOUNDATION-FUNDAMENT-FONDATION-FONDAZIONE-VIGAS DE CIMENTACIÓN	1	70x44	1750
F3	FOUNDATION-FUNDAMENT-FONDATION-FONDAZIONE-VIGAS DE CIMENTACIÓN	1	70x44	1500
RT2	RAFTER-SPARREN-DAKSPAR-CHEVRON-TRAVE-CABRIO	4	44x55	1986
RT1	RAFTER-SPARREN-DAKSPAR-CHEVRON-TRAVE-CABRIO	8	44x55	1458
RT3	RAFTER-SPARREN-DAKSPAR-CHEVRON-TRAVE-CABRIO	1	44x55	1412
F-1	Floor board-Fussbodenbrett-Vloerplank-Lame de plancher-Tavola pavimento-Tabla de suelo	27+1 21+1	88x18 114x18	2648
F-2	Floor board-Fussbodenbrett-Vloerplank-Lame de plancher-Tavola pavimento-Tabla de suelo	5 4	88x18 114x18	2183
F-3	Floor board-Fussbodenbrett-Vloerplank-Lame de plancher-Tavola pavimento-Tabla de suelo	32 25	88x18 114x18	1400
FLB-1	Floor beading 3000-Fussbodenleiste-Plinten-Moulure de finition-Listello pavimento-Liston de suelo	8	18x40	24rmt.
GB-1	Gable board 70-Giebelblende-Gevelplank-Planche de rive-Tavola di bordo-Tabla de borde	4	18x70	3000
GB-2	Gable board 70-Giebelblende-Gevelplank-Planche de rive-Tavola di bordo-Tabla de borde	2	18x70	3250
CET1	Ceiling element 1-Deckenelement-Plafond element-Panneau de plafond-Pannello da soffitto-Panel de techo	1	931x1316	
C8x80	Coach screw kit 8x80-Holzschraube-Houtdraadbout-Tirefond-Vite tirafondo-Tornillo entrenador	8	8x80	
	Double door kit ISO-Doppeltür satz-Dubbele deur set-Kit double porte-Kit porta-Kit para puerta 4xØ5x70 2xØ3x25 4xØ5x90	1		
	Double door kit-Doppeltür satz-Dubbele deur set-Kit double porte-Kit porta-Kit para puerta 2xØ3x25 4xØ4x60	1		
	Nail 1.6x30-Nagel-Spijker-Clou-Chiodo-Clavo	30	1.6x30	
	Rafter dowel-Dachsparren dübel-Houten plug-Cheville de chevron-Tassello di legno-Pasador de madera	8		
RP1	Roof panel 1-Dach elemente-Dakpanelen-Panneau de toit-Pannello da tetto-Panel de tejado	4+4	1685x1590	
RP2S	Roof panel 2-Dach elemente-Dakpanelen-Panneau de toit-Pannello da tetto-Panel de tejado	2	684x1685	
RP2	Roof panel 2S-Dach elemente-Dakpanelen-Panneau de toit-Pannello da tetto-Panel de tejado	1+1	684x1685	
	Window stay-Fensterfeststeller-Raamuitzetter-Limiteur d'ouverture fenétre-Vento bretelle-Soporte de ventana	2		


Pos	Specification-Spezifikation-Specificatie-Nomenclature-Elementi-Especification	Qty	Profile (mm)	Lenght (mm)
	WINDOW 865x1225 W0-9N 865x1225-44 ISO 	2		
	DOOR 1415x1891 DD06-6P 1415x1891-44 ISO 	1		
	DOOR 1200x1850 DDL F 120x1850-44 	1		

Kood	Materjal	File Agnes 44	Leht 3/4

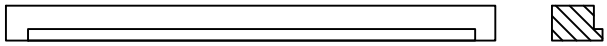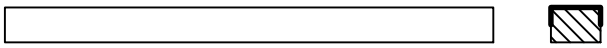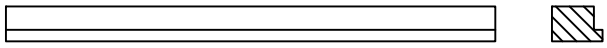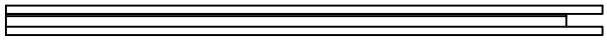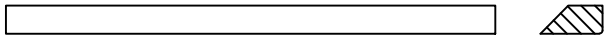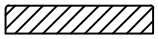
Pos	Specification-Spezifikation-Specificatie-Nomenclature-Elementi-Especification	Qty	Profile (mm)	Lenght (mm)
	CORNER DOOR SET			
1	Top Jamb 	1	58x42	1415
2	Threshold 	1	58x42	1415
3-4	Vertical Jamb 	2	58x42	1781
5-6	Post Set 	1+1	42x61	2020
7-8	Cover Slat 	2	40x18	1860
9-10	Casting 	2	18x95	1500
S4x60	Screw 4x60-Schraube-Schroef-Vis-Vite-Tornillo 	16	4x60	
S5x90	Screw 4x60-Schraube-Schroef-Vis-Vite-Tornillo 	16	5x90	

Kood Agnes 44	Materjal	File Agnes 44	Leht 4/4


H = 1.650 m
TOTAL: 10.67 m2

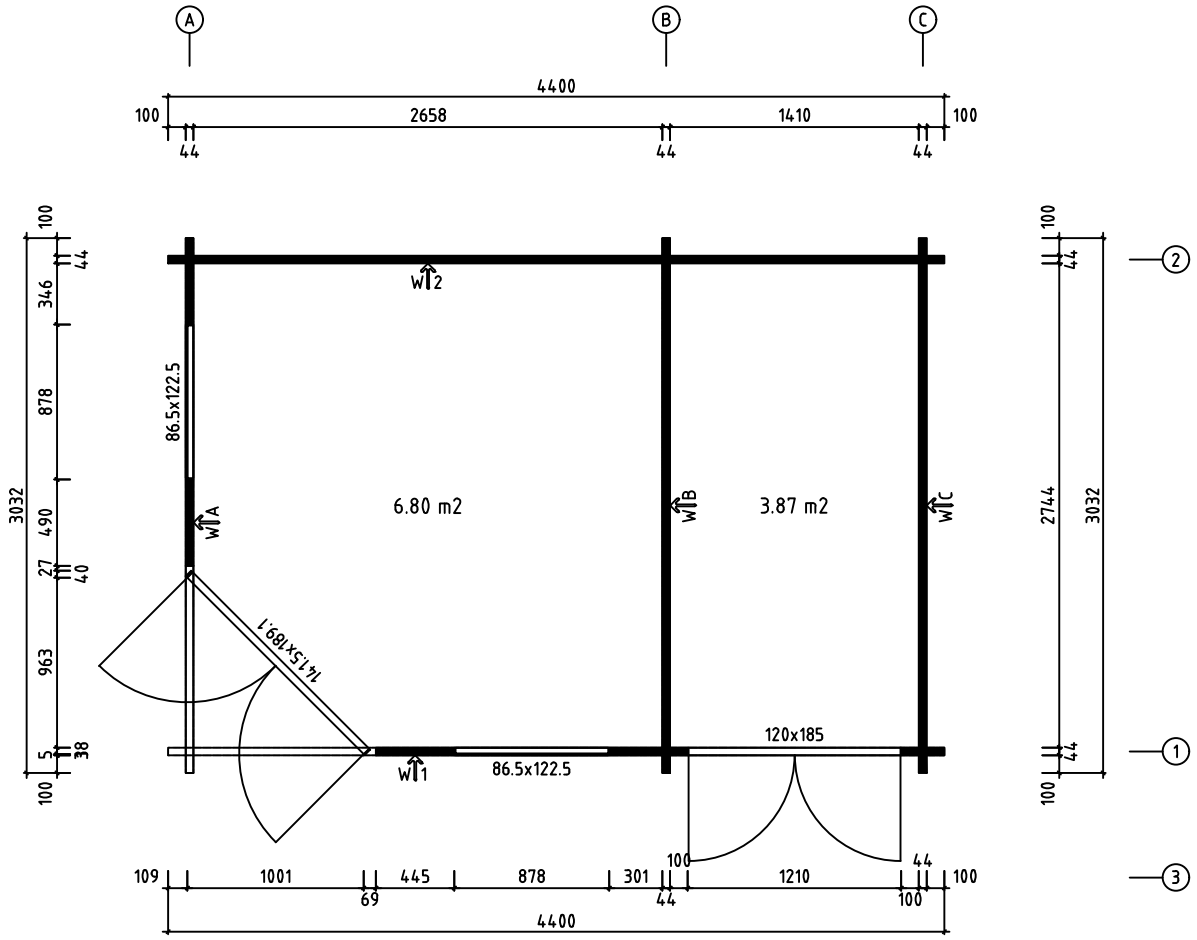


Model	Agnes 44	Page	
Client		Scale	1:30
Material	44x135	Date	14.11.2025
Company		File	Agnes 44

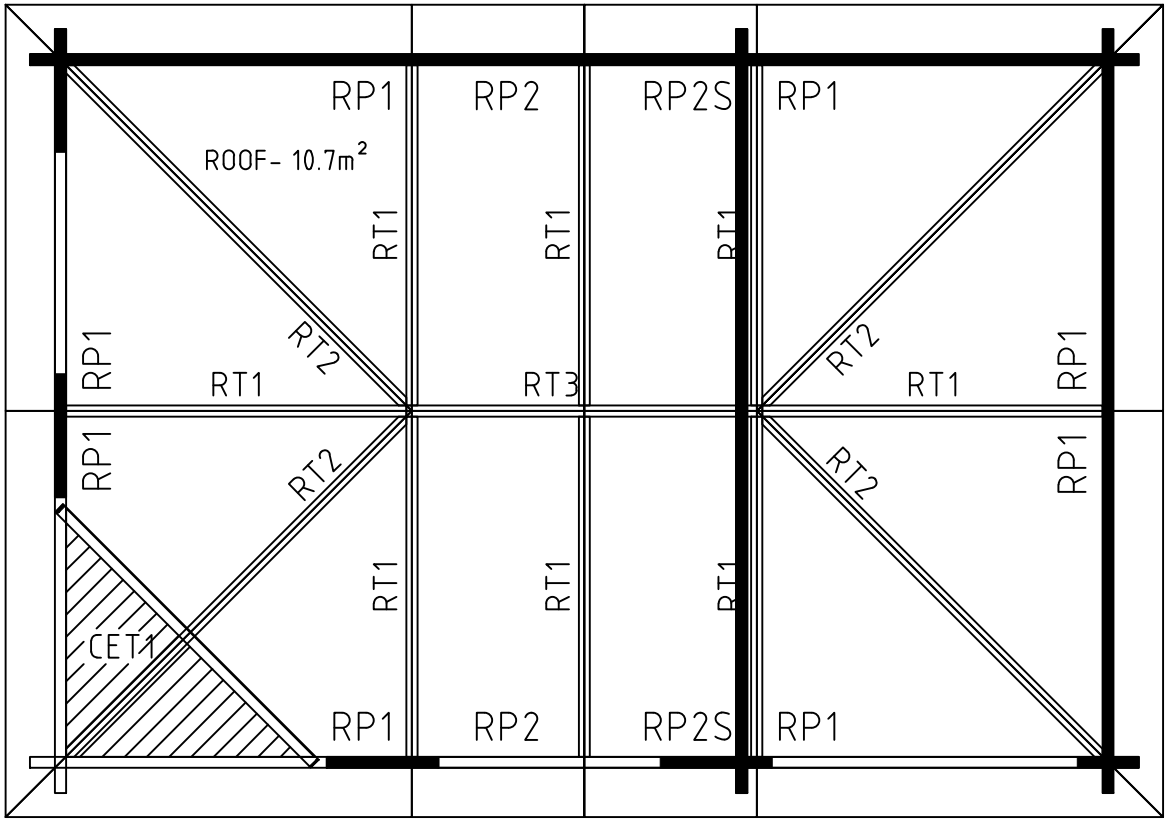

Model	Agnes 44	Page	
Client		Scale	1:30
Material	44x135	Date	14.11.2025
Company		File	Agnes 44

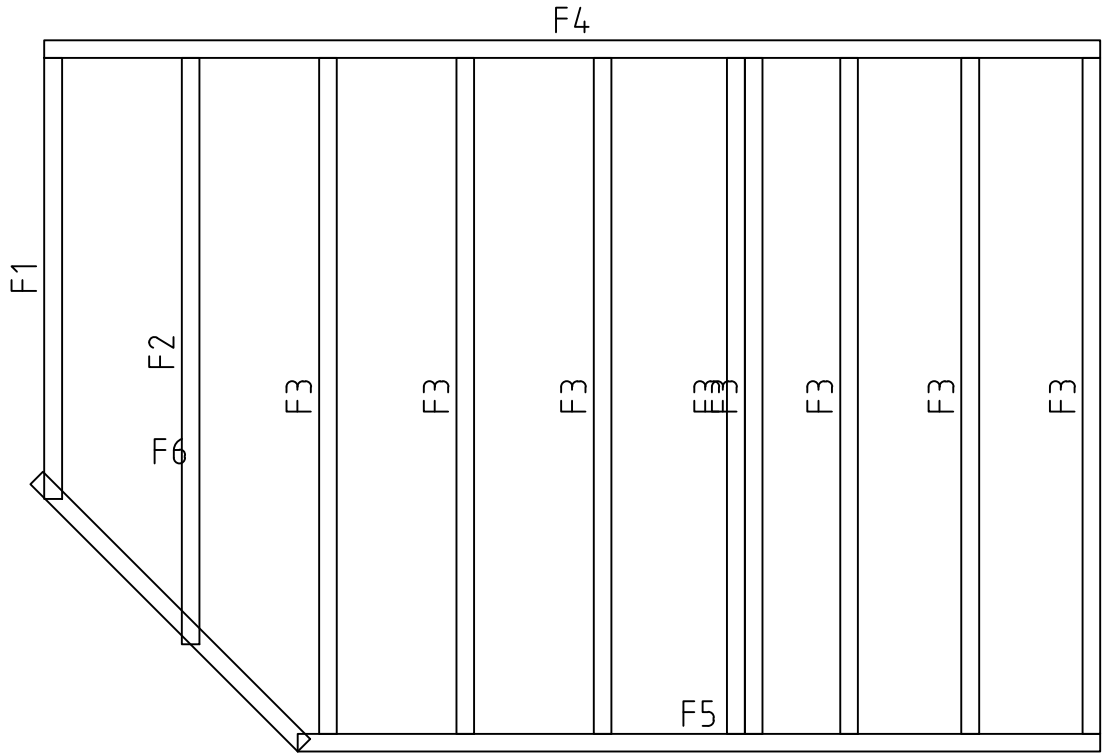


Model	Agnes 44	Page	
Client		Scale	1:30
Material	44x135	Date	14.11.2025
Company		File	Agnes 44

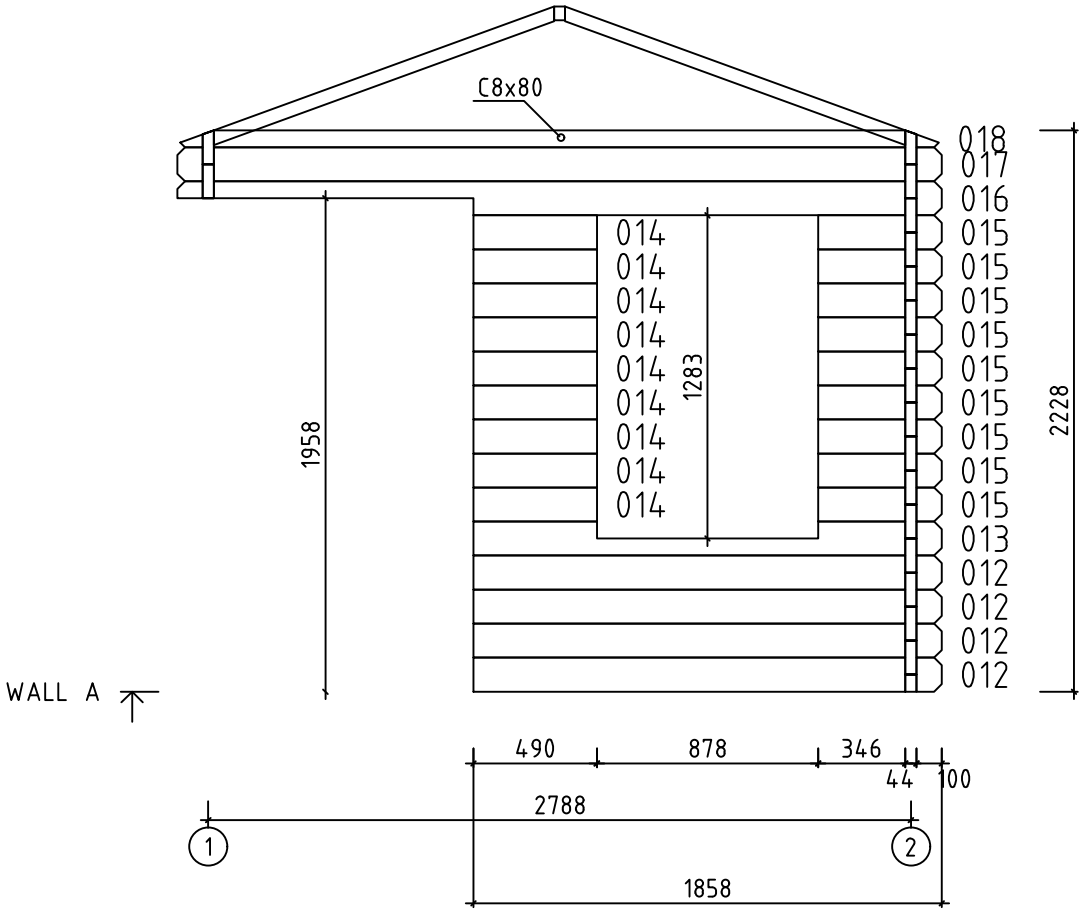


0 0.5m 1.0m 2.0m

Model Agnes 44	Page 3
Client	Scale 1:30
Material 4.4x13.5	Date 14.11.2025
Company	File Agnes 44

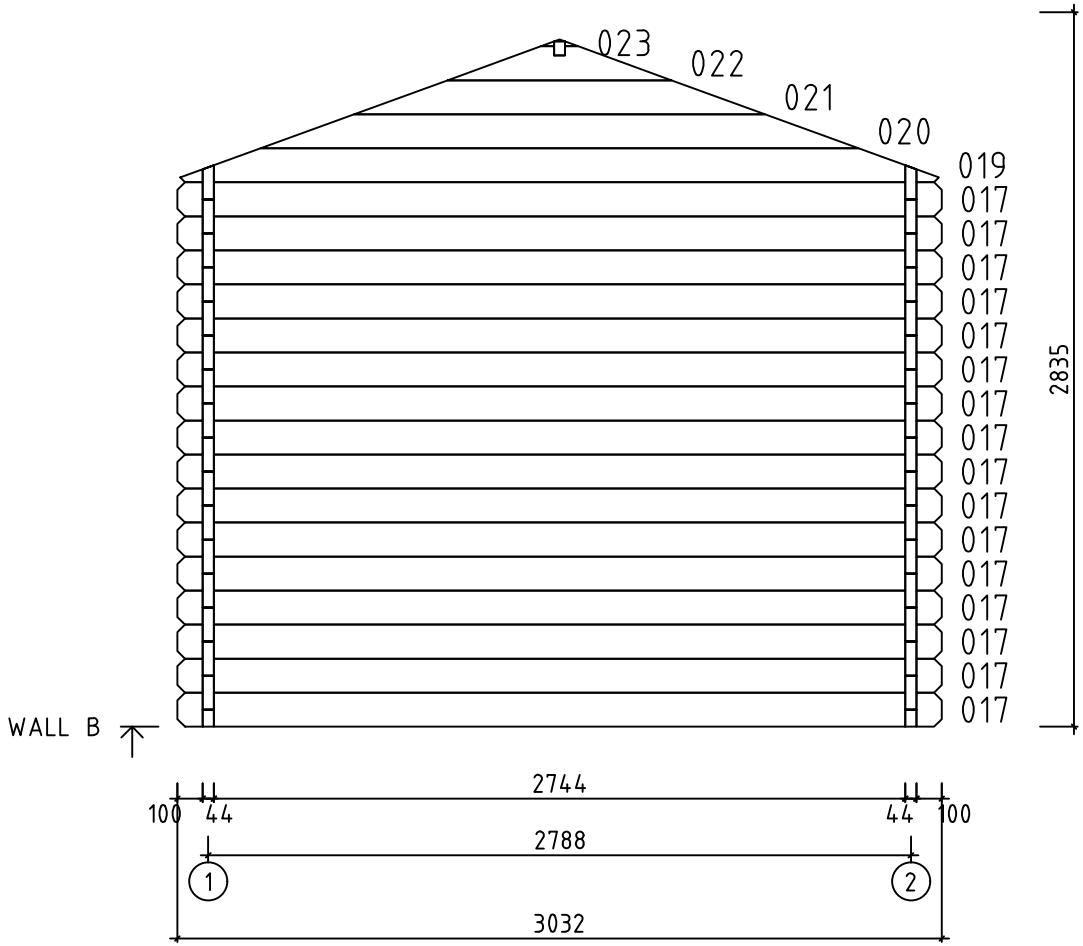


0 0.5m 1.0m 2.0m

Model Agnes 44	Page 4
Client	Scale 1:30
Material 4.4x13.5	Date 14.11.2025
Company	File Agnes 44

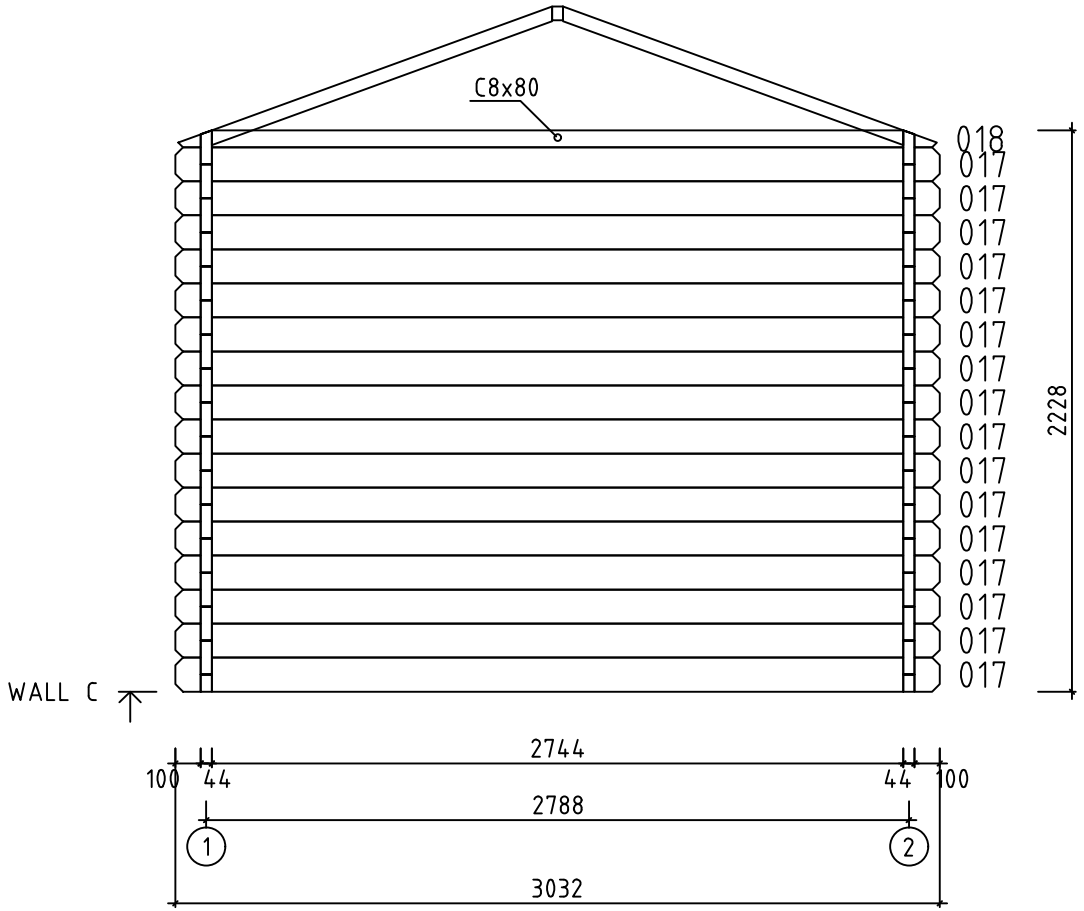


0 0.5m 1.0m 2.0m

Model Agnes 44	Page 5
Client	Scale 1:30
Material 4.4x13.5	Date 14.11.2025
Company	File Agnes 44

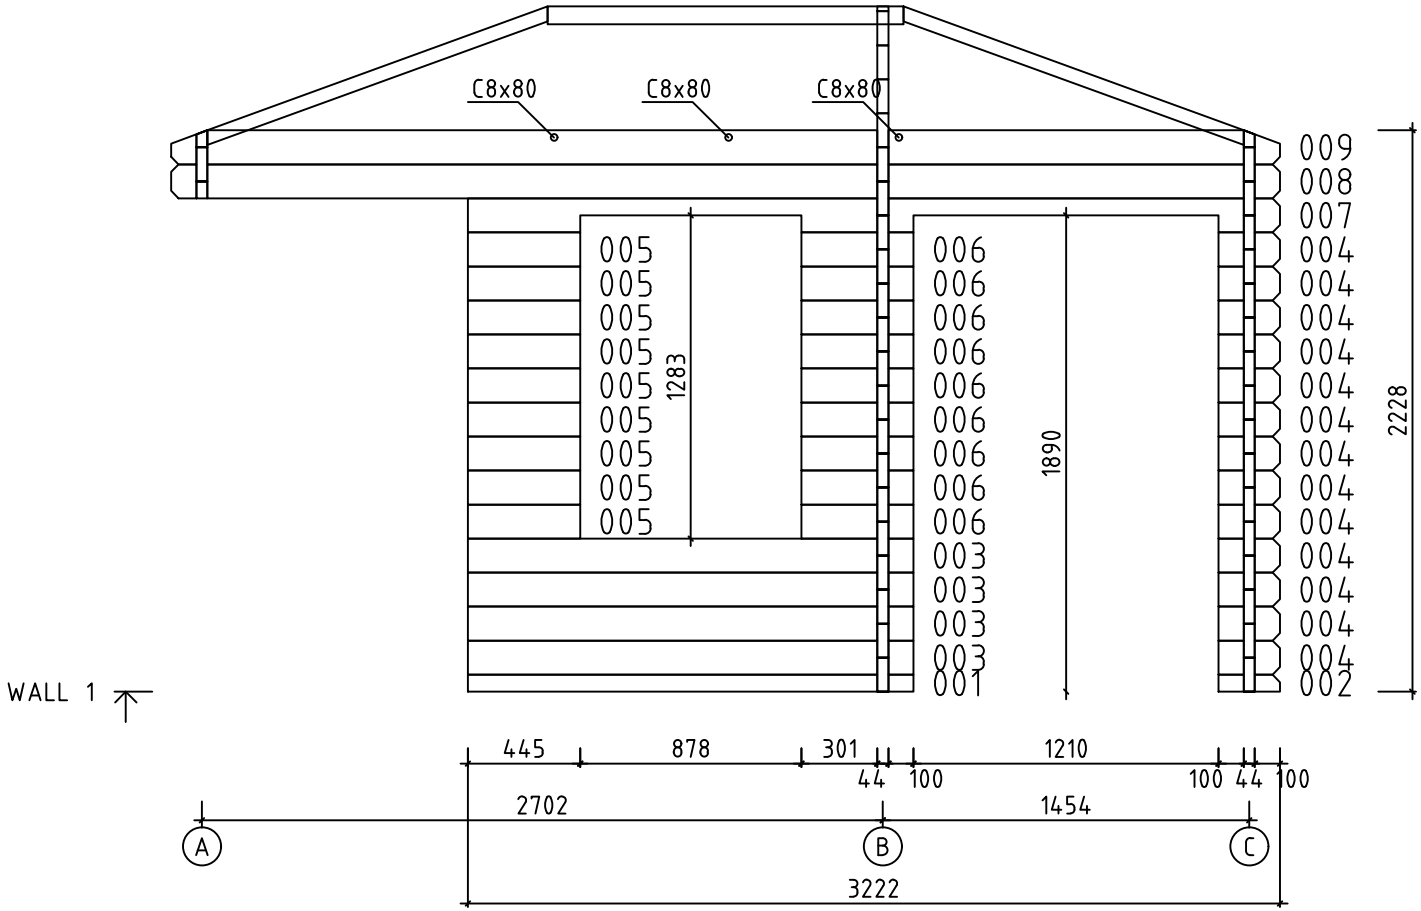


0 0.5m 1.0m 2.0m


Model Agnes 44	Page 6
Client	Scale 1:30
Material 4.4x13.5	Date 14.11.2025
Company	File Agnes 44

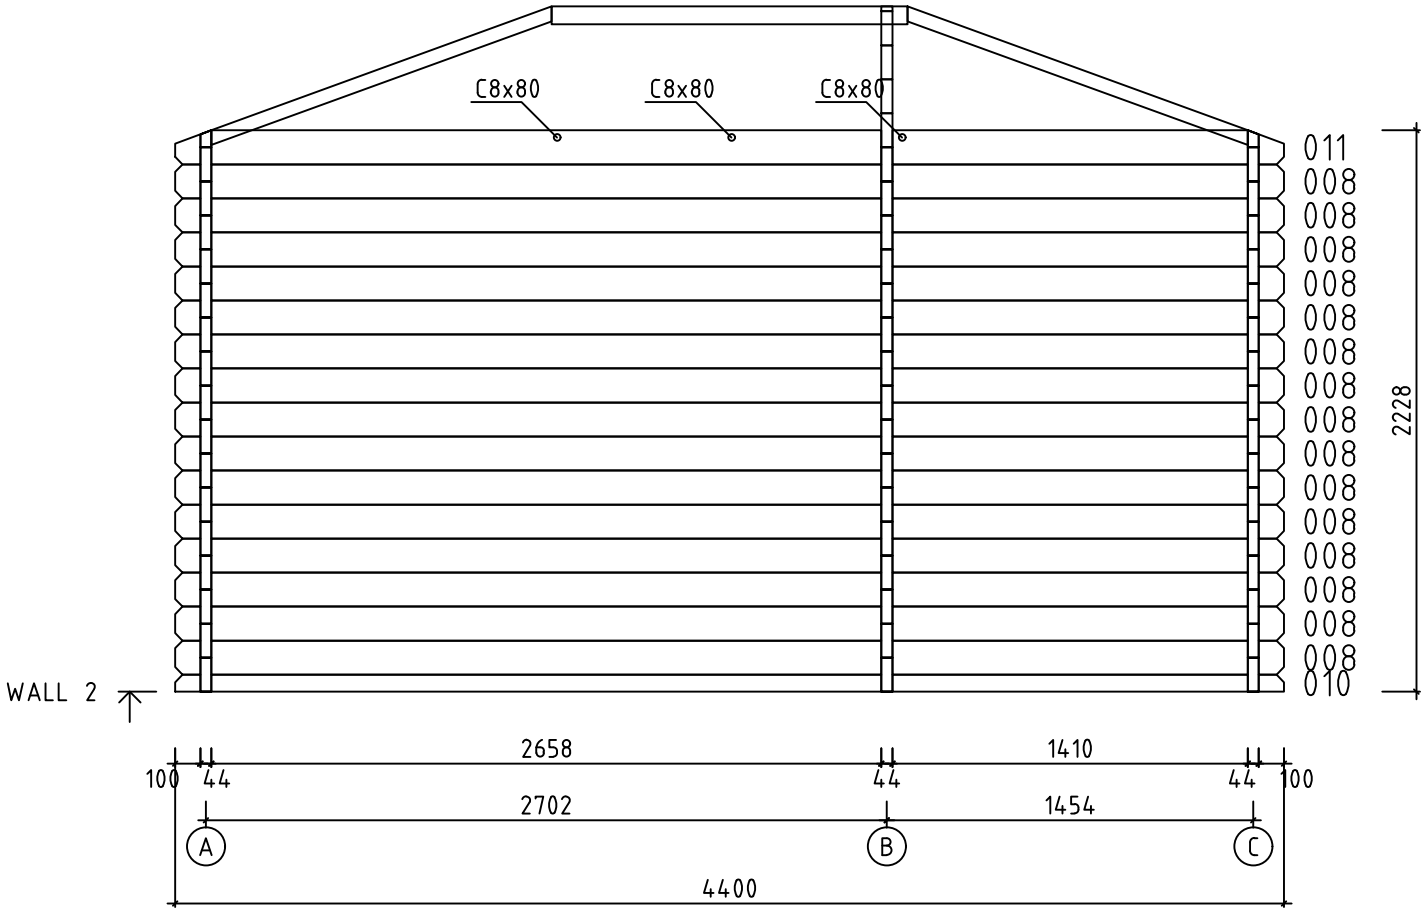



0 0.5m 1.0m 2.0m


Model Agnes 44	Page 7
Client	Scale 1:30
Material 4.4x13.5	Date 14.11.2025
Company	File Agnes 44

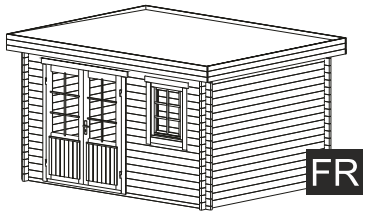


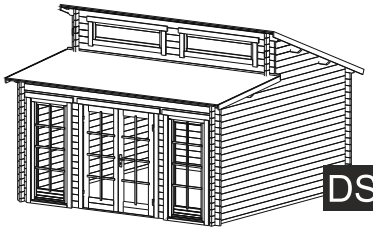


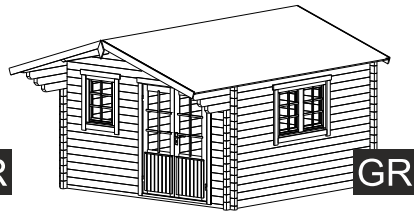

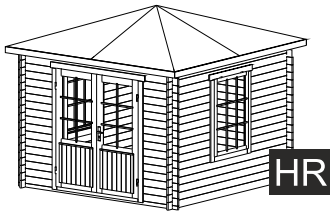

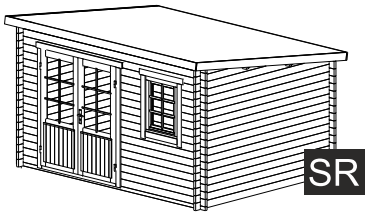

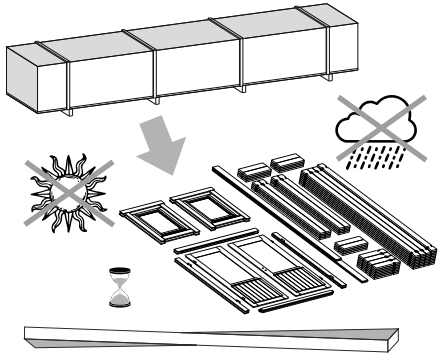


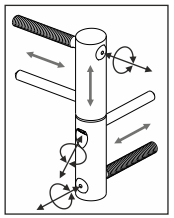


ADJUSTABLE HINGES


3.

TYPE- A
5x90

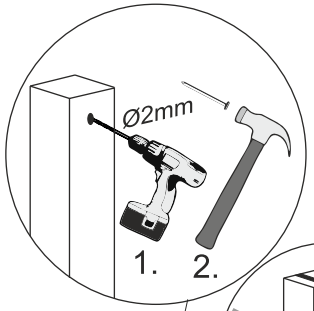


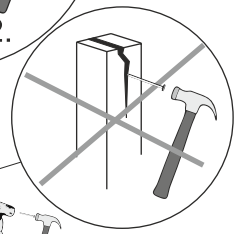


4.

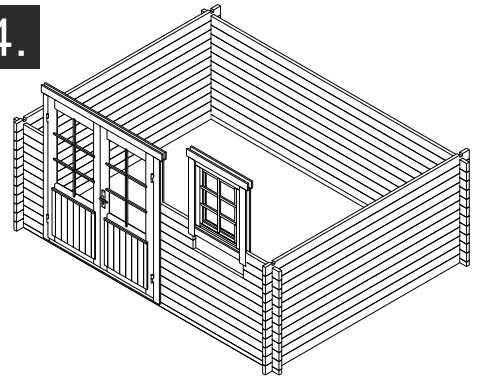


OPTIONS

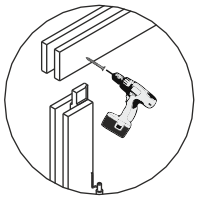

TYPE- B
4x60

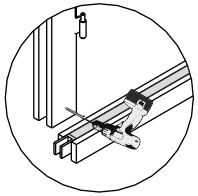

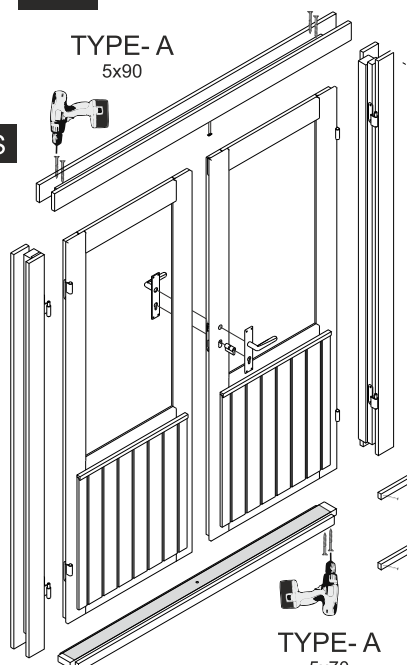


TYPE- A
5x70

NB!





1.

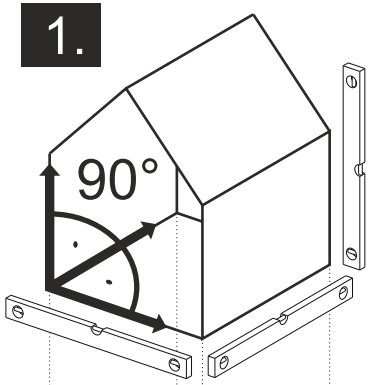


5.

OPTIONS

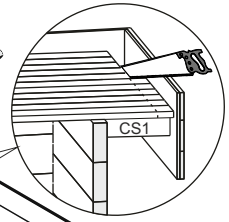


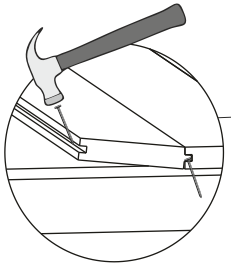

2.

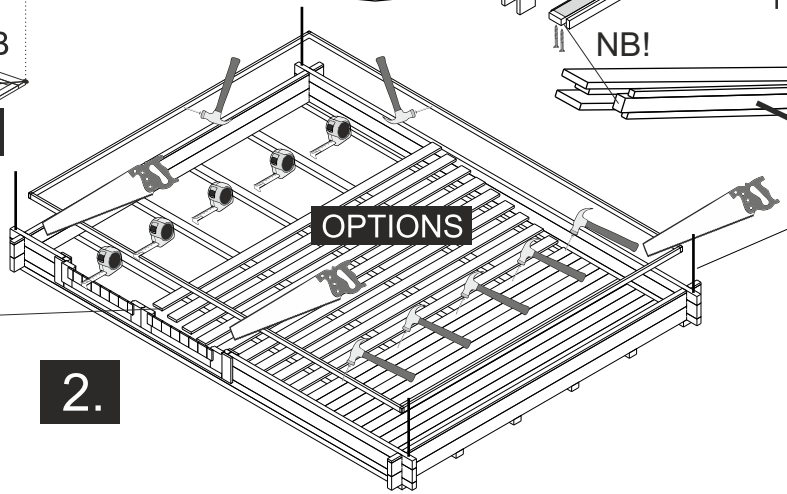


OPTIONS

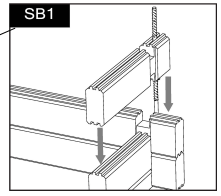


The guide is illustrative. This guide is not project specification.
Der Leitfaden ist illustrativ. Dieser Leitfaden ist keine Projektspezifikation.
De gids is illustratief. Deze gids is geen projectspecificatie.


5.

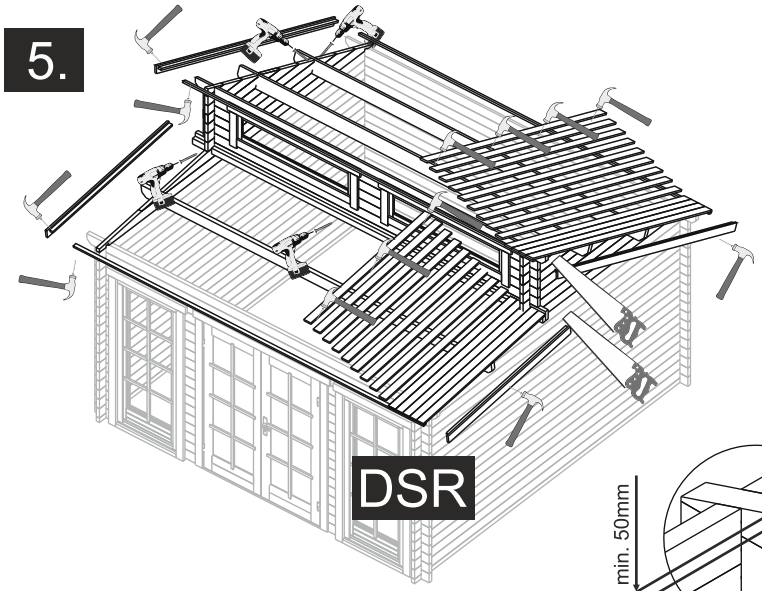



5.

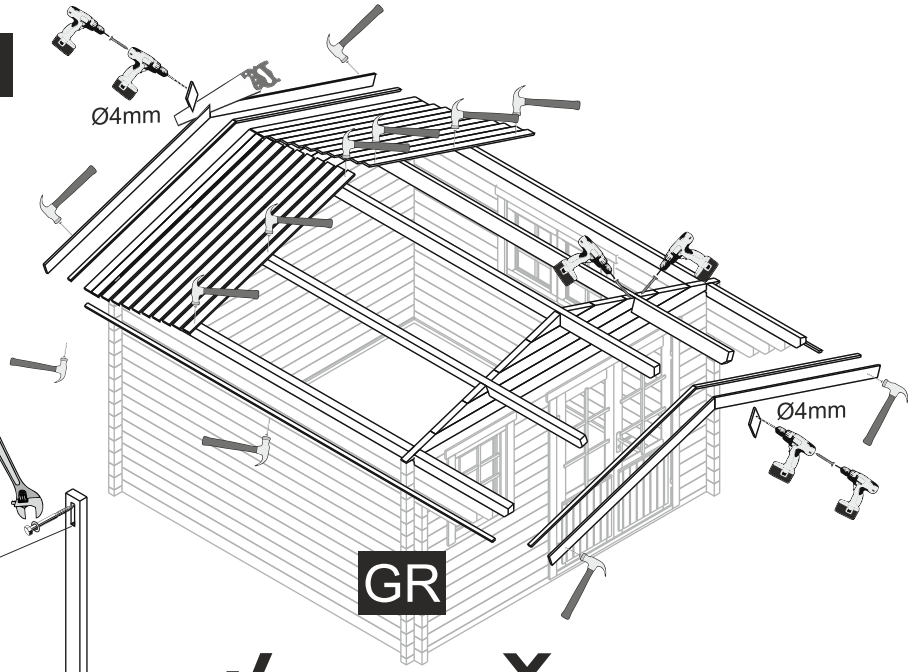



OPTIONS

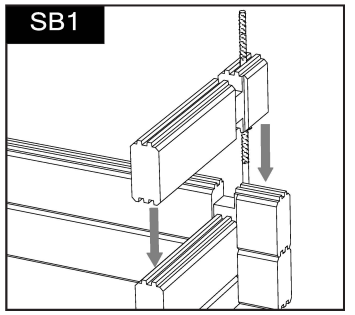


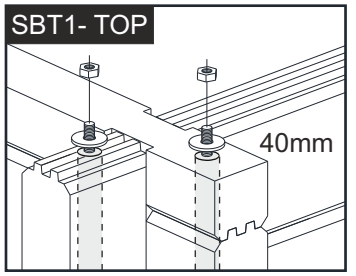


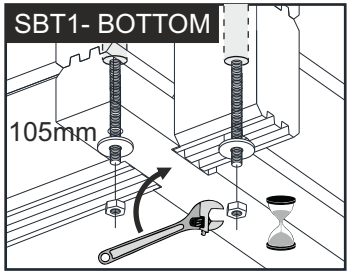

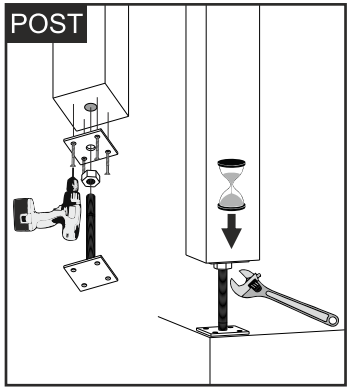

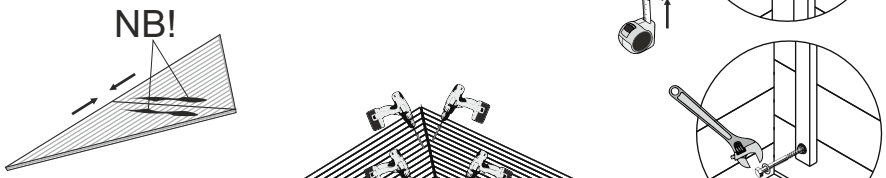

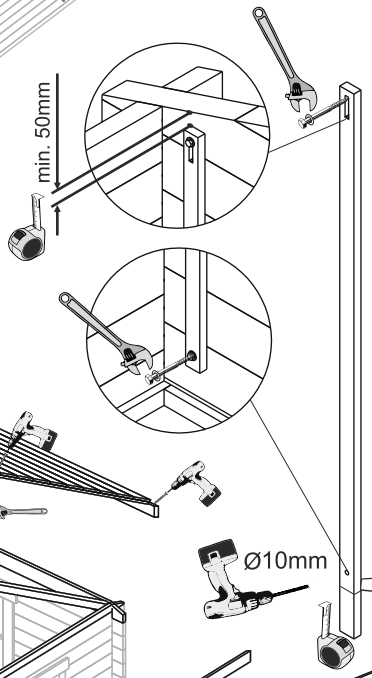


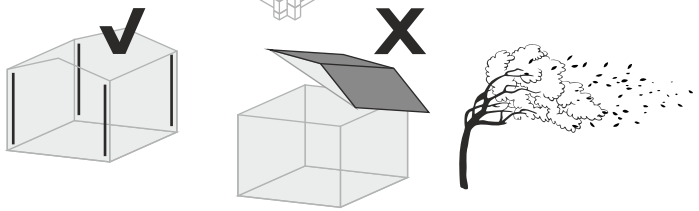

OPTIONS- STORM BRACES


5.


5.

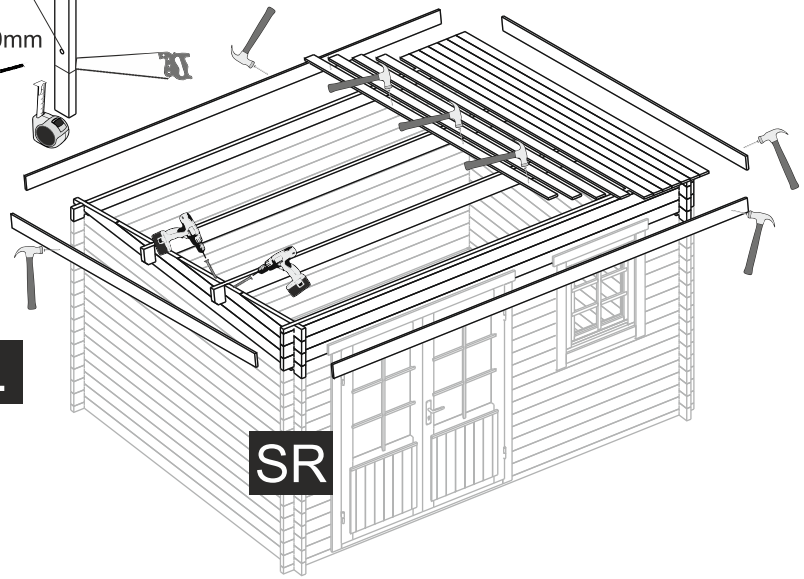


Öffnung/Opening


A

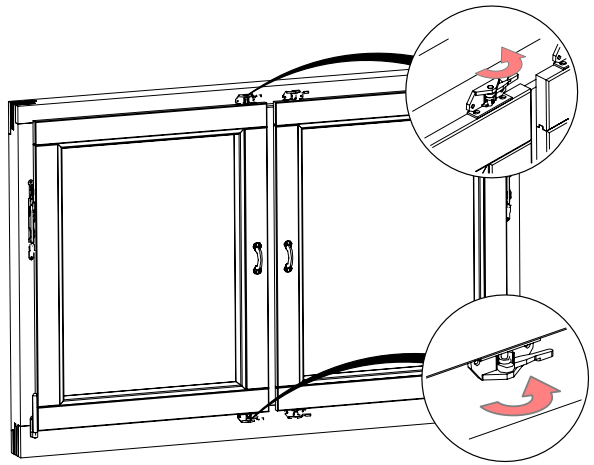


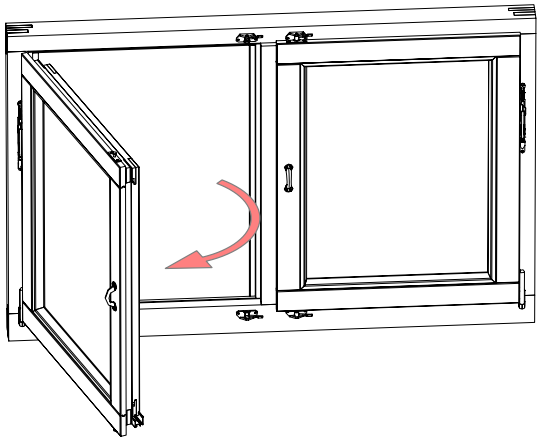



B

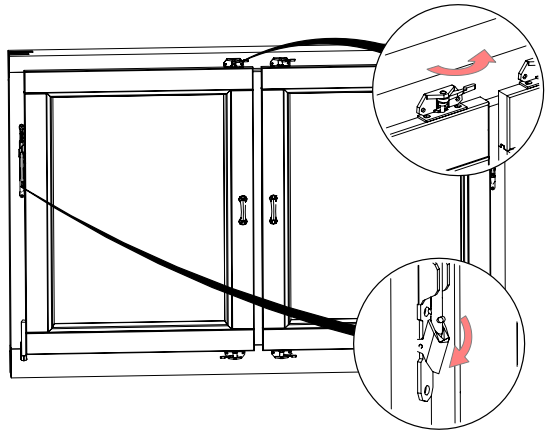


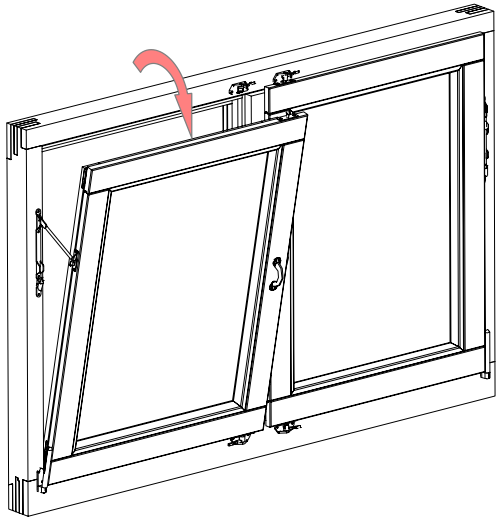


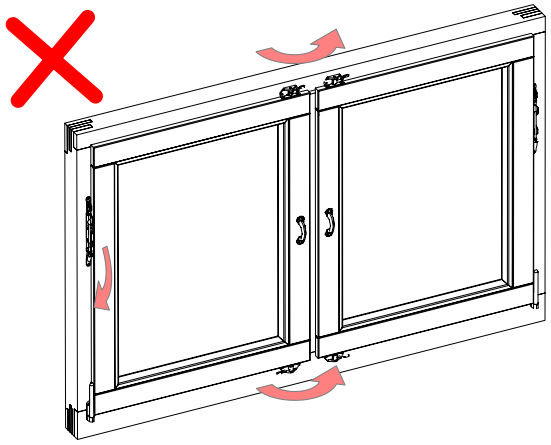

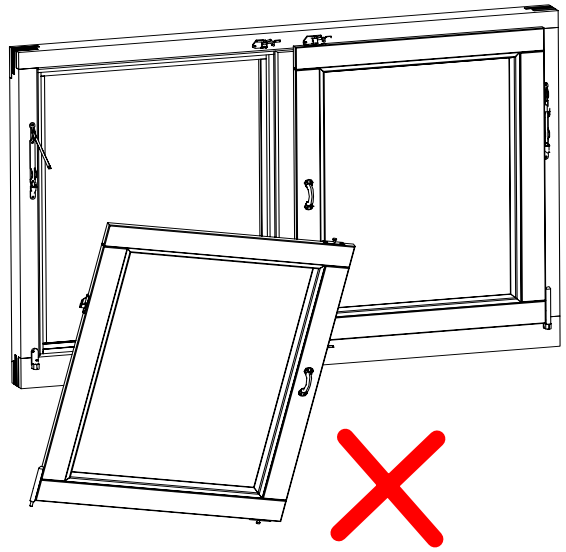

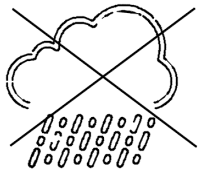

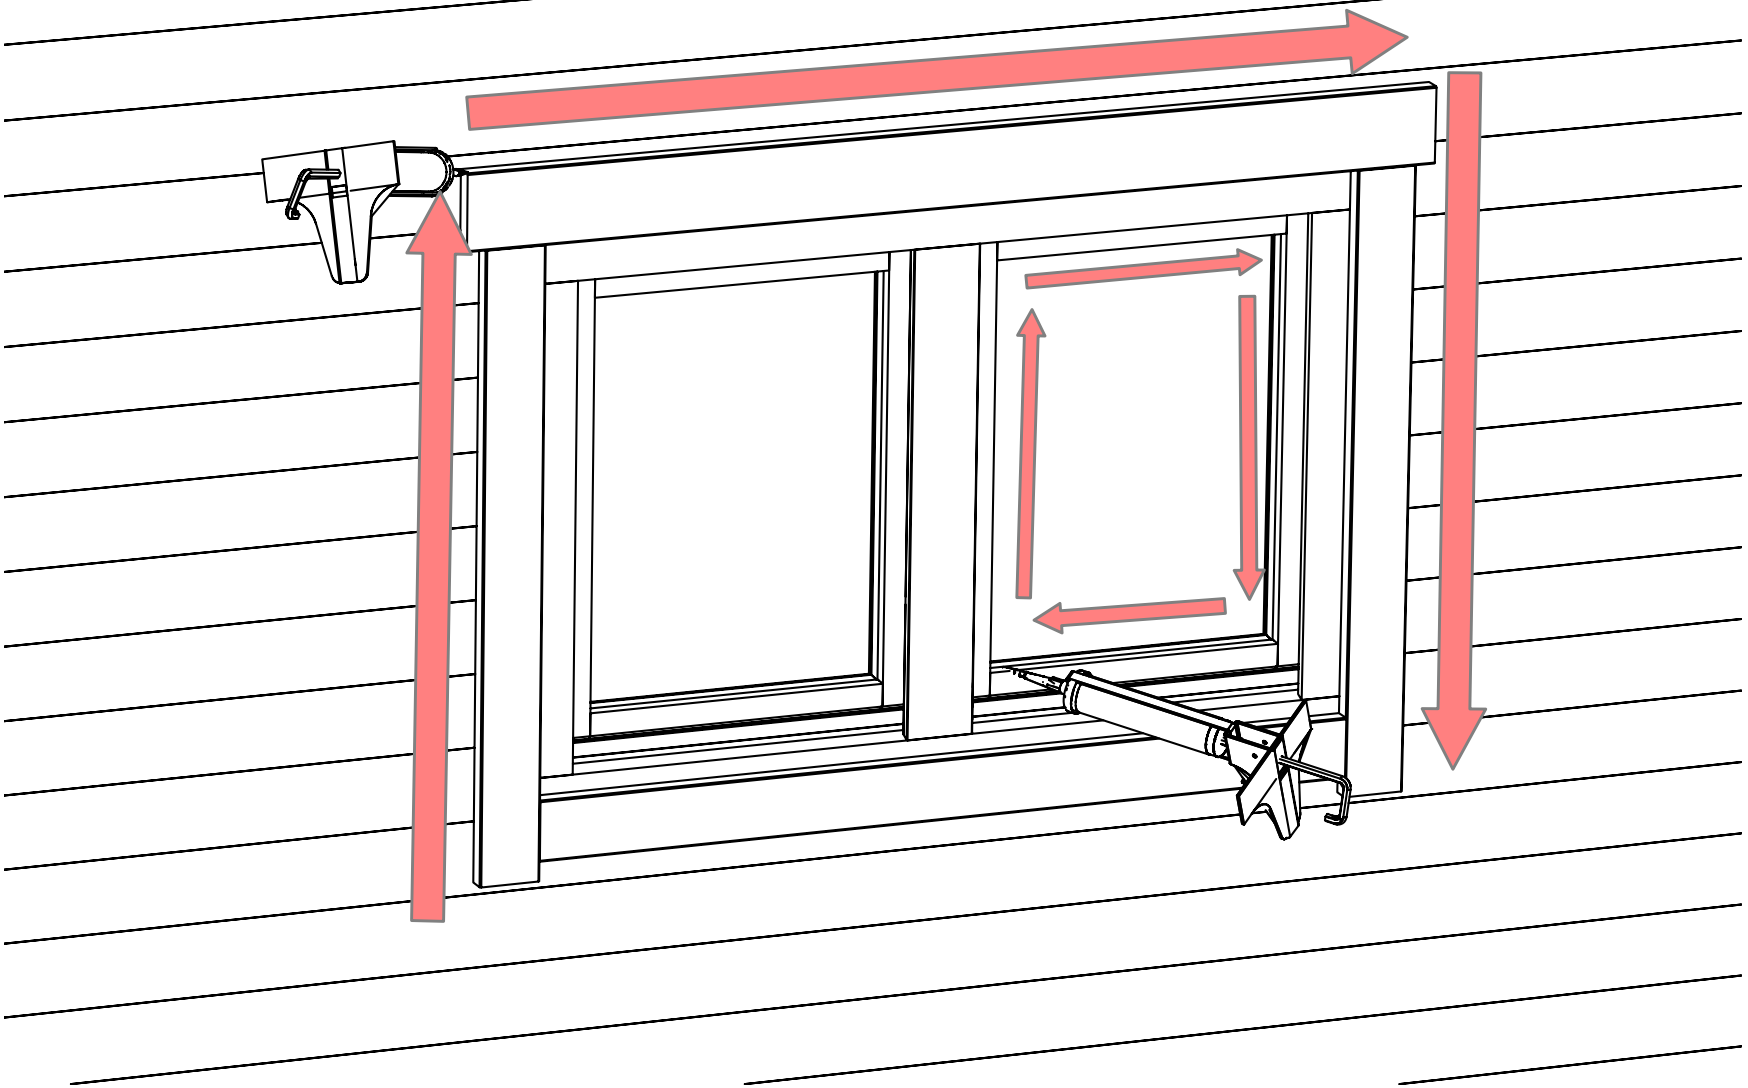

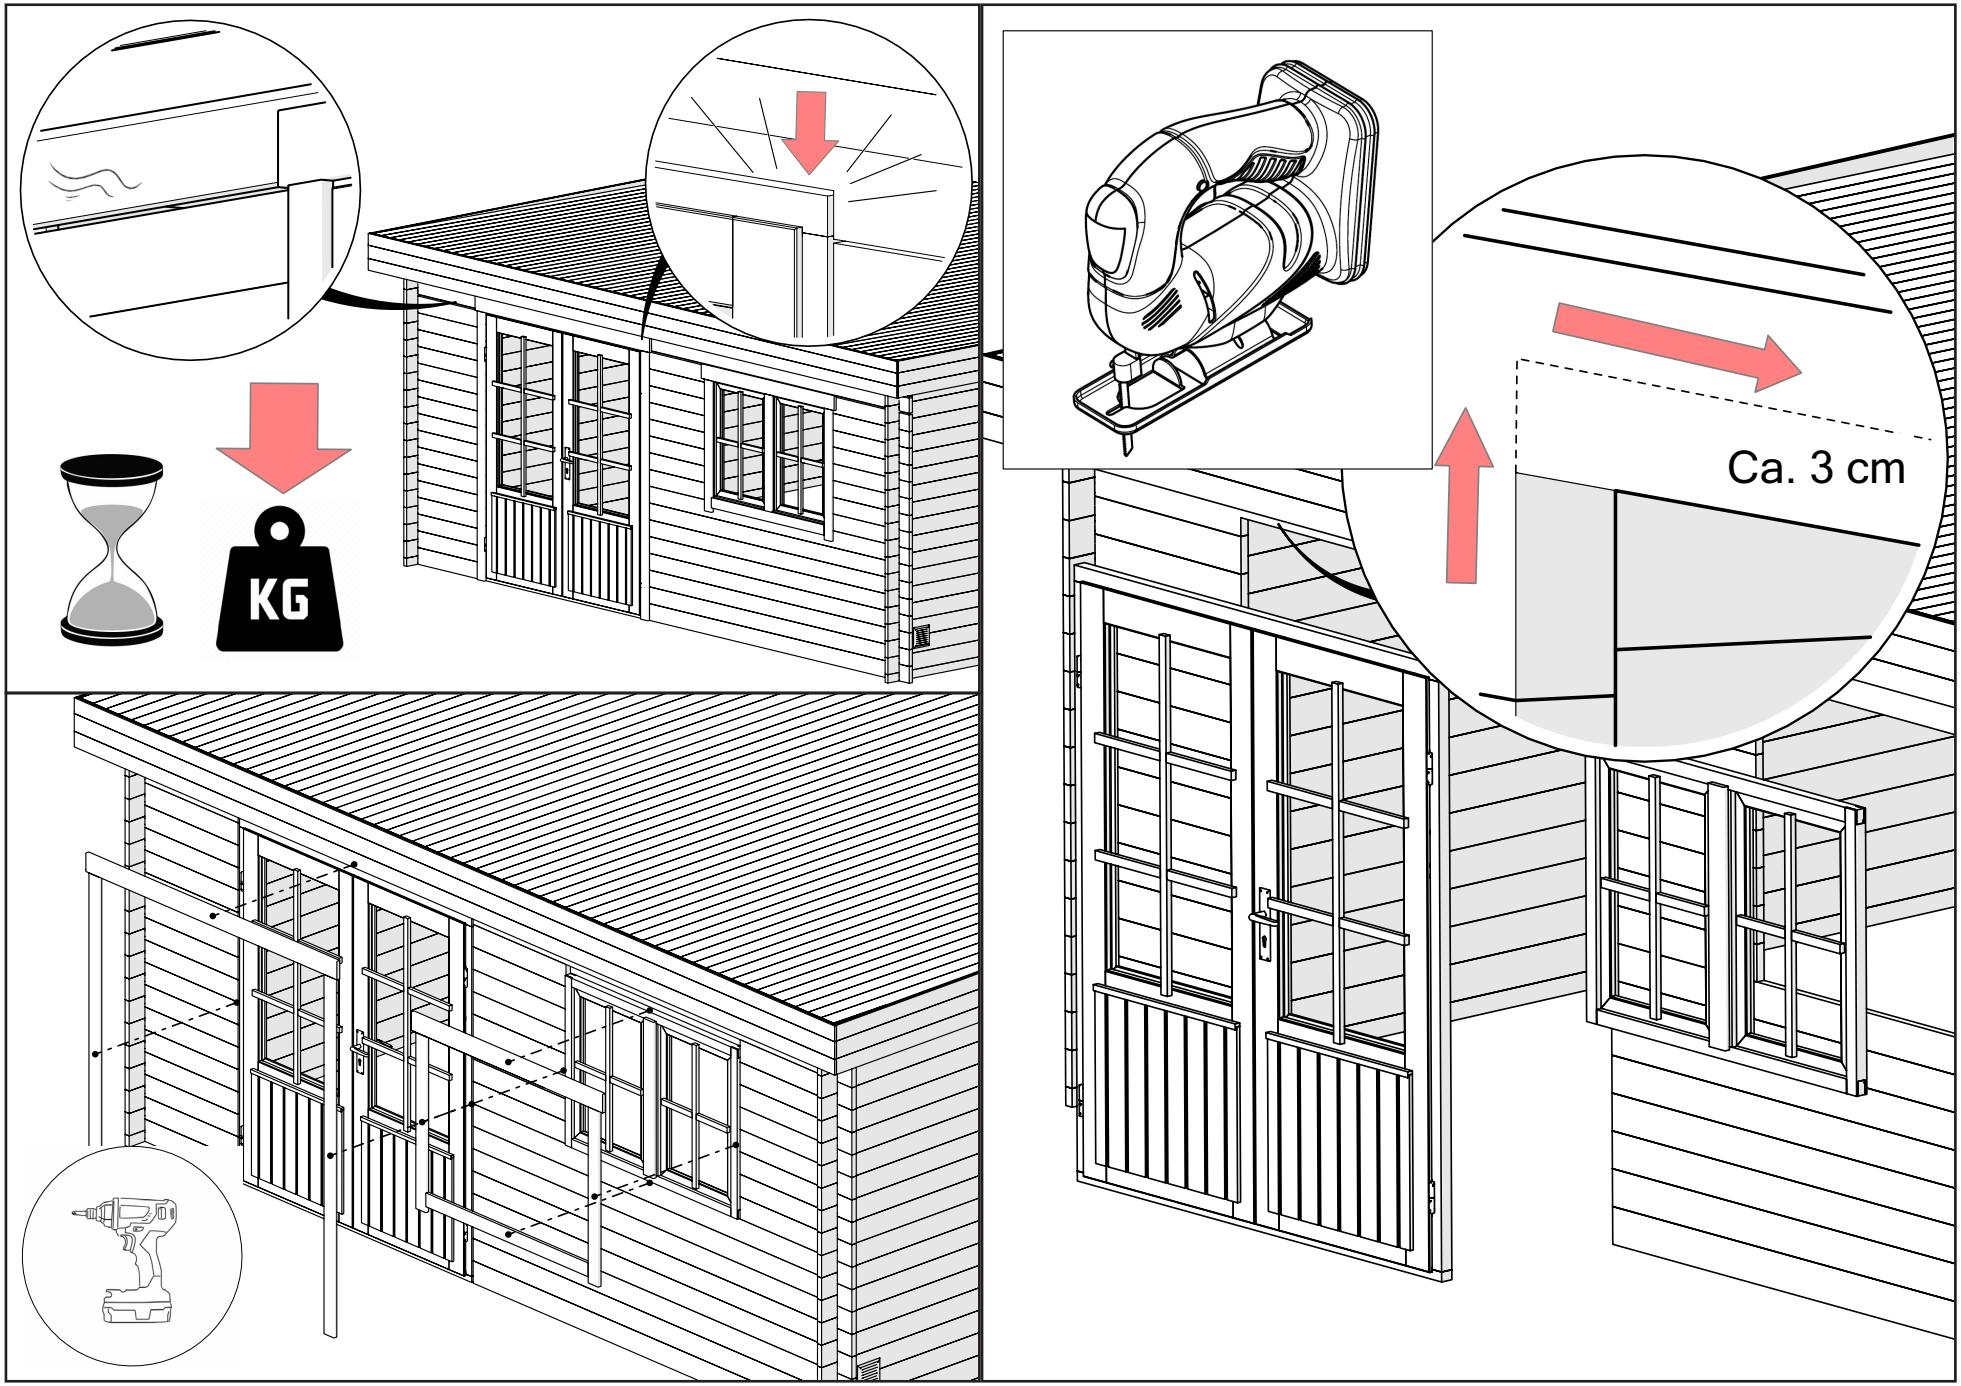
KG
Ca. 3 cm