




































Mullingar 70

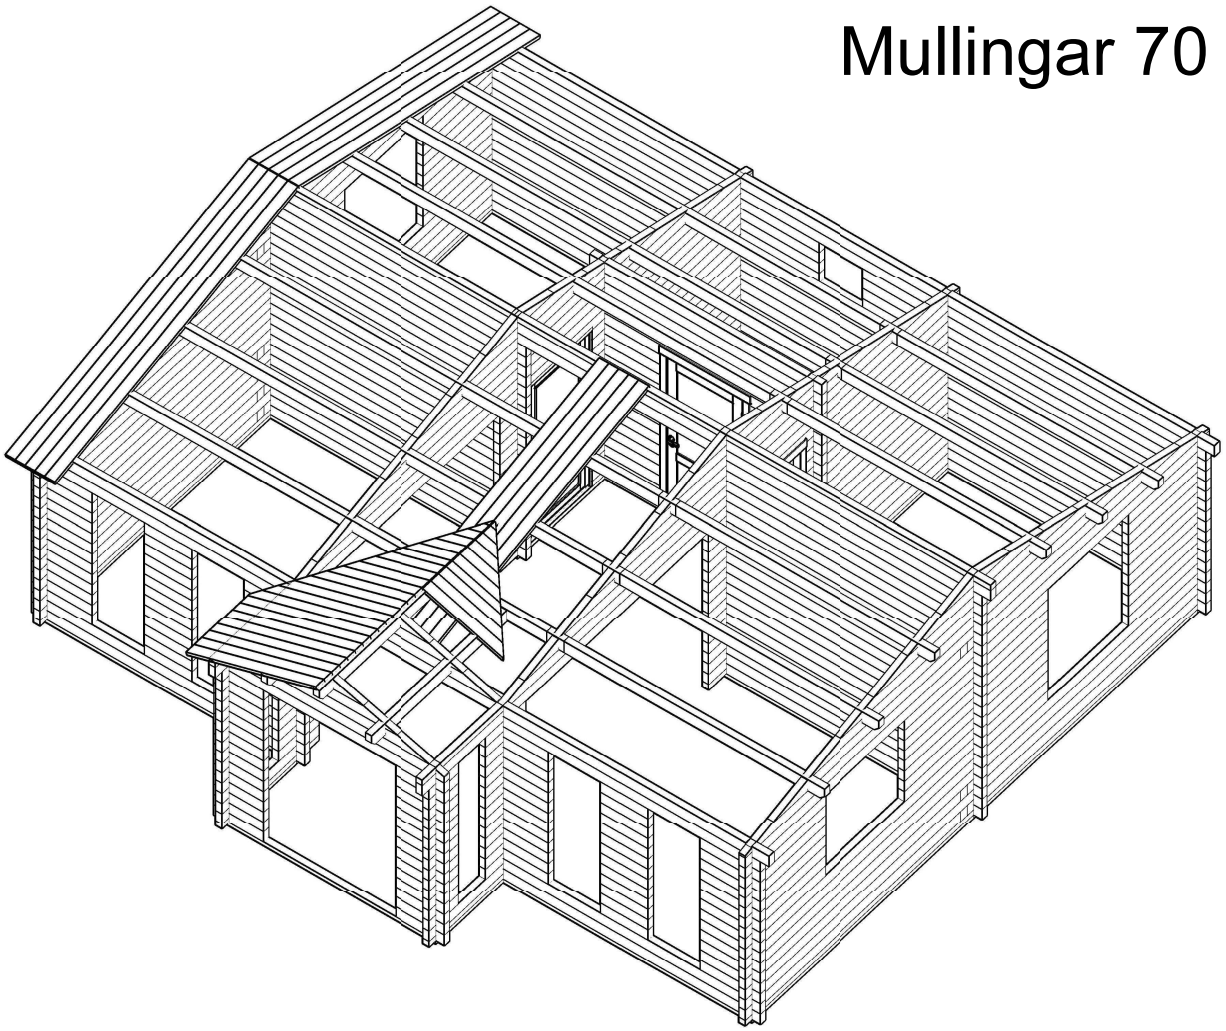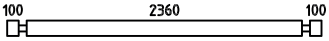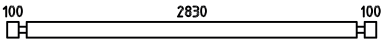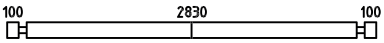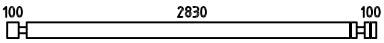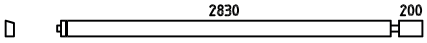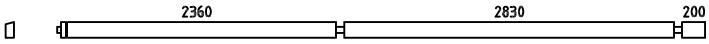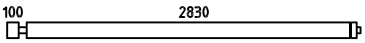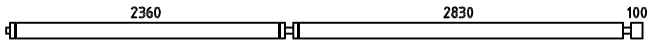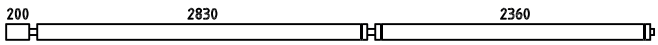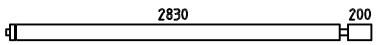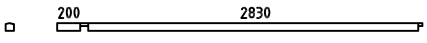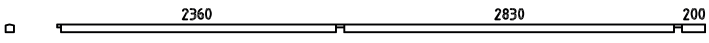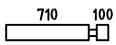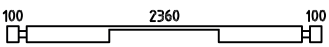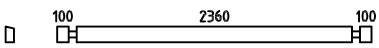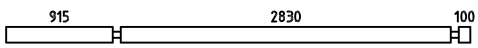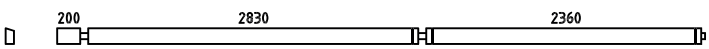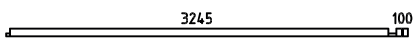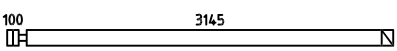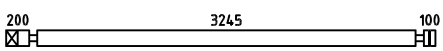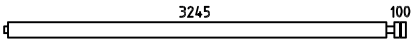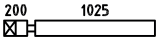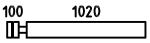 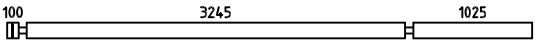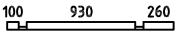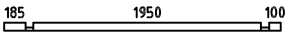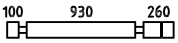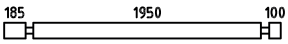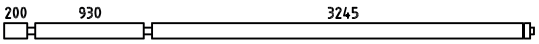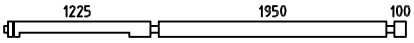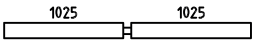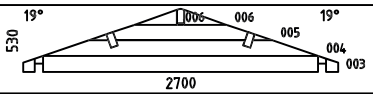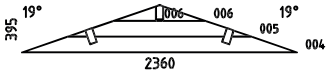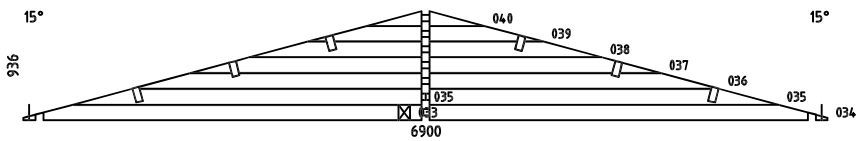
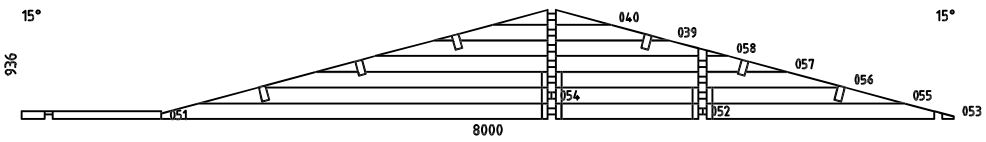




Pos	Specification-Spezifikation-Specificatie-Nomenclature-Elementi-Especification	Qty	Profile (mm)	Lenght (mm)
001		30	70x135	575
002		5	70x135	2700
007		45	70x135	3170
008		2	70x135	3170
009		52	70x135	700
010		26	70x135	550
011		1	70x135	3170
012		2	70x135	3135
013		1	70x135	5565
014		13	70x135	3035
015		13	70x135	5465
016		1	70x135	5565
017		1	70x135	3135
018		1	70x68	3135
019		1	70x68	5565
020		30	70x135	880
021		1	70x135	2700
022		1	70x135	2700
023		8	70x135	3985
024		1	70x135	5565
025		4	70x68	3450
026		6	70x135	3315
027		4	70x135	3685

Kood	Materjal	File Mullingar 70.dwg	Leht 1/4

Pos	Specification-Spezifikation-Specificatie-Nomenclature-Elementi-Especification	Qty	Profile (mm)	Lenght (mm)
028		13	70x135	3450
029		2	70x135	1295
030		30	70x135	1190
031		1	70x135	1060
032		11	70x135	4510
041		2	70x68	1430
042		2	70x68	430
043		2	70x68	2375
044		2	70x135	1430
045		30	70x135	430
046		30	70x135	2375
047		28	70x135	430
048		28	70x135	590
049		2	70x135	4550
050		2	70x135	3450
060		8	70x135	2120
W1-1		1		
W2-1		1		
WA-1		1		
WB-1		1		


Kood	Materjal	File Mullingar 70.dwg	Leht 2/2

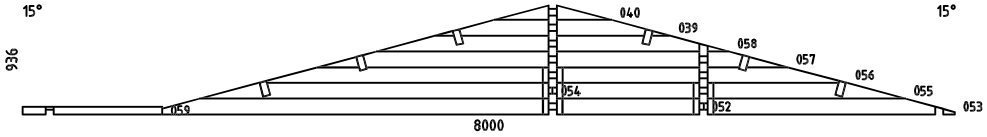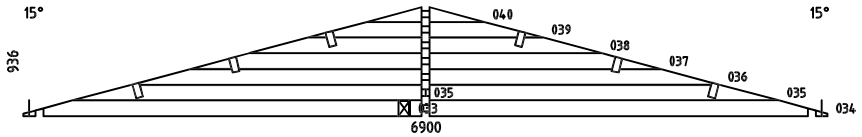Pos	Specification-Spezifikation-Specificatie-Nomenclature-Elementi-Especification	Qty	Profile (mm)	Lenght (mm)
WC-1		1		
WD-1		1		
F3	FOUNDATION-FUNDAMENT-FONDATION-FONDAZIONE-VIGAS DE CIMENTACIÓN	1	70x44	5400
F1	FOUNDATION-FUNDAMENT-FONDATION-FONDAZIONE-VIGAS DE CIMENTACIÓN	6	70x44	3245
F6	FOUNDATION-FUNDAMENT-FONDATION-FONDAZIONE-VIGAS DE CIMENTACIÓN	4	70x44	2970
F4	FOUNDATION-FUNDAMENT-FONDATION-FONDAZIONE-VIGAS DE CIMENTACIÓN	1	70x44	2900
F7	FOUNDATION-FUNDAMENT-FONDATION-FONDAZIONE-VIGAS DE CIMENTACIÓN	1	70x44	2500
F5	FOUNDATION-FUNDAMENT-FONDATION-FONDAZIONE-VIGAS DE CIMENTACIÓN	1	70x44	2360
F2	FOUNDATION-FUNDAMENT-FONDATION-FONDAZIONE-VIGAS DE CIMENTACIÓN	2	70x44	930
S1	SUPPORT-STÜTZEN-STEUN-SUPPORT-SUPPORTO-SOPORTE	1	44x70	2360
PL3	PURLIN-DAKBALK-DACHPFETTE-PANNE-ARCARECCIO-CORREA 200 2830 2360 65	6	70x144	5665
PL4	PURLIN-DAKBALK-DACHPFETTE-PANNE-ARCARECCIO-CORREA 65 2830 200	6	70x144	3235
PL2	PURLIN-DAKBALK-DACHPFETTE-PANNE-ARCARECCIO-CORREA 200 930	1	70x144	2676
PL1	PURLIN-DAKBALK-DACHPFETTE-PANNE-ARCARECCIO-CORREA 200 930	2	70x144	1896
R-1	Roof board-Dachbrett-Dakplank-Volige-Tavola tetto-Tabla de tejado	133+1	114x28	3680
R-2	Roof board-Dachbrett-Dakplank-Volige-Tavola tetto-Tabla de tejado	21	114x28	3400
R-3	Roof board-Dachbrett-Dakplank-Volige-Tavola tetto-Tabla de tejado	36+1	114x28	1590
GB-1	Gable board 95-Giebelblende-Gevelplank-Planche de rive-Tavola di bordo-Tabla de borde	2	18x95	1200
GB-2	Gable board 95-Giebelblende-Gevelplank-Planche de rive-Tavola di bordo-Tabla de borde	4	18x95	4350
GB-1	Gable board 120-Giebelblende-Gevelplank-Planche de rive-Tavola di bordo-Tabla de borde	2	18x120	1630
GB-2	Gable board 120-Giebelblende-Gevelplank-Planche de rive-Tavola di bordo-Tabla de borde	4	18x120	3720

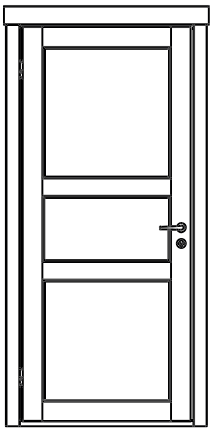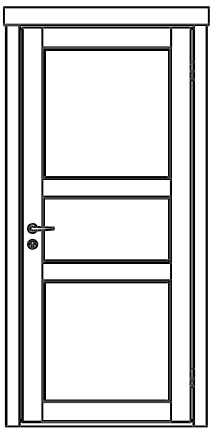
Pos	Specification-Spezifikation-Specificatie-Nomenclature-Elementi-Especification	Qty	Profile (mm)	Lenght (mm)
RL-1	Roofing lath 3000-Giebelleiste-Gevellijst-Latte de rive-Listello di bordo-Listones de borde	13	18x40	39 rmt
VL-1	Valley slat 3000-Dachkehle-Dak keel-Latte de noue-Listello di compluvio-Listones de valle	2	18x40	6 rmt
SB1	Steel bar-Stahlstange-Stalen staaf	16	Ø14	900
SB2	Steel bar-Stahlstange-Stalen staaf	4	Ø14	530
SB3	Steel bar-Stahlstange-Stalen staaf	22	Ø14	230
TR21	Threaded rod Set-Gewindestange Satz-Draadstang Set2	4	M10	2310
D	Diamond ◊	3		
	DOOR 925x2090 IND F 925x2090-70 L 	1		
	DOOR 925x2090 IND F 925x2090-70 R 	2		

Kood	Materjal	File Mullingar 70.dwg	Leht 4/4


H = 1.600 m
TOTAL: 54.22 m2

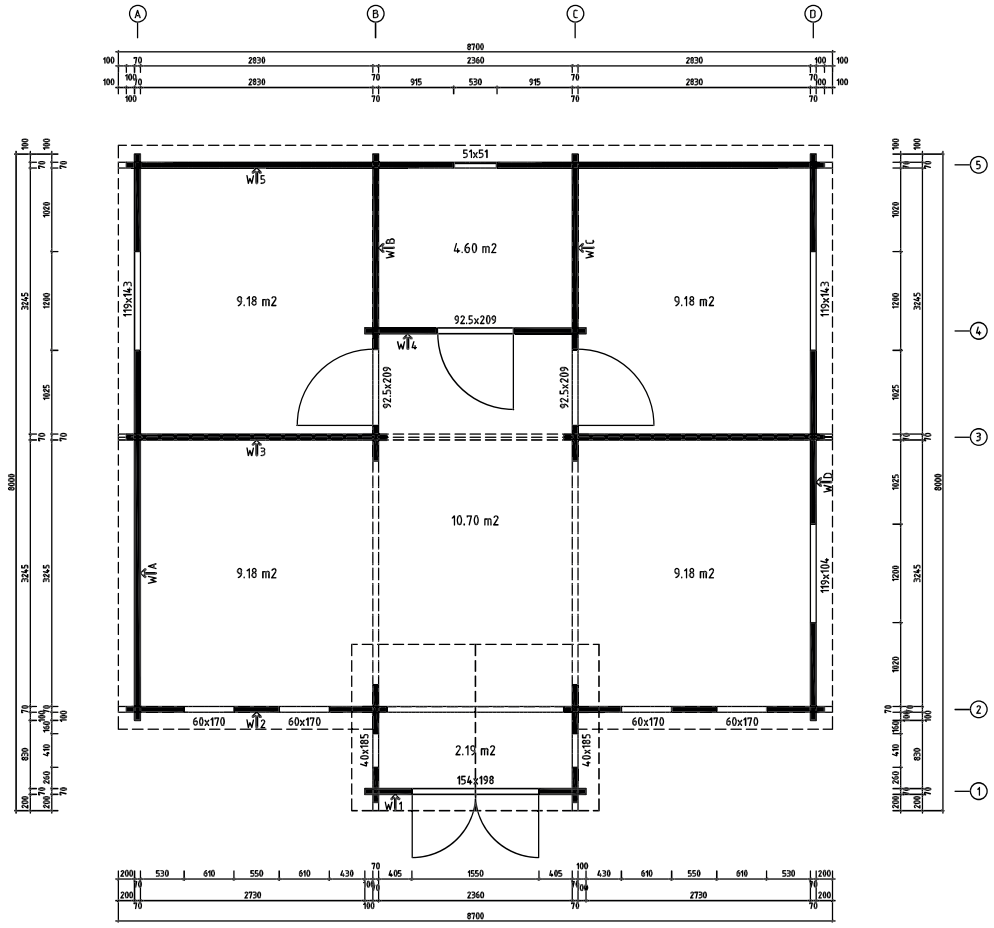


Model	Mullingar70	Page	PLAN
Client		Scale	1:40
Material	70x135	Date	19.04.2023
Company		File	Mullingar 70.dwg

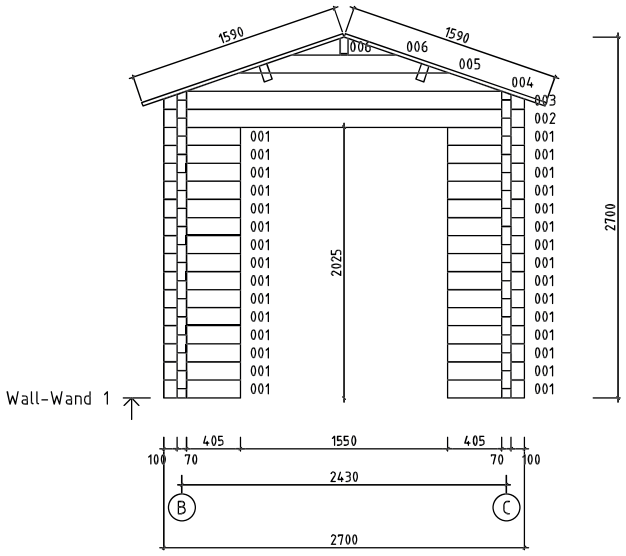


Model	Mullingar70	Page	7
Client	WALL-WAND 1	Scale	1:40
Material	7x13.5	Date	19.04.2023
Company		File	Mullingar 70.dwg

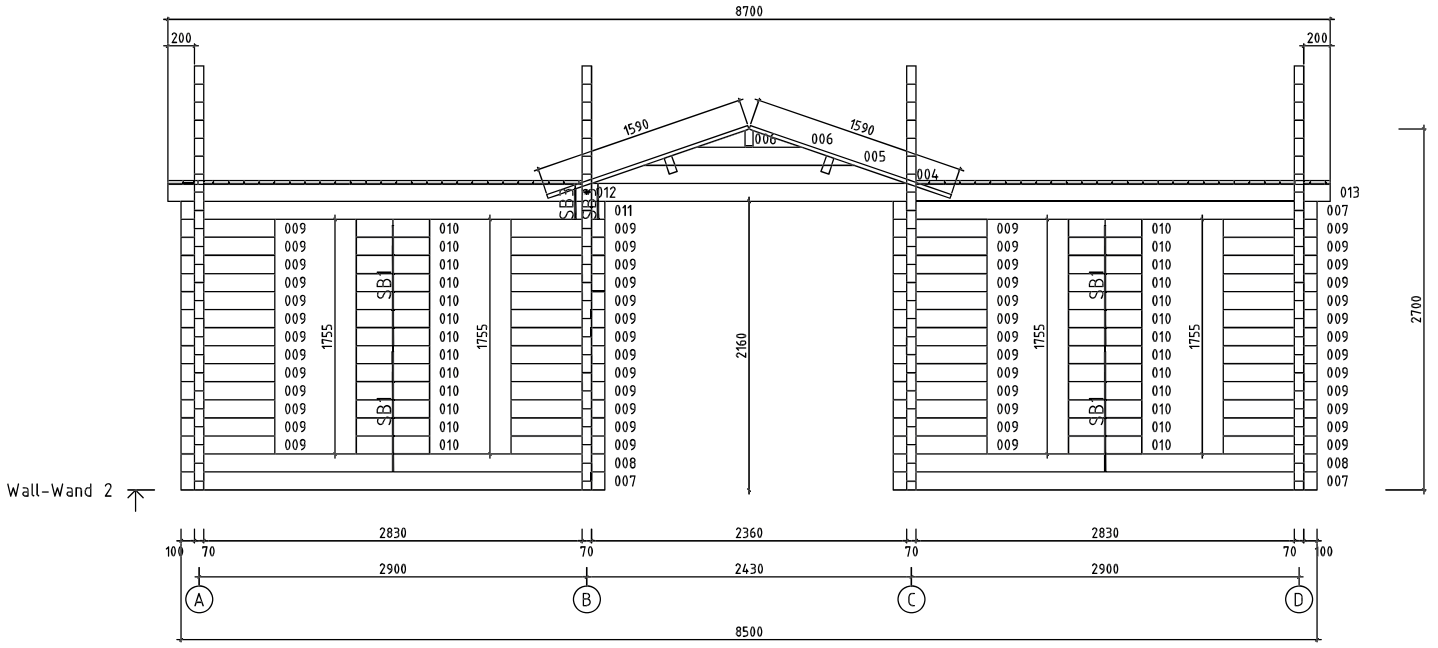


Model	Mullingar70	Page	8
Client	WALL-WAND 2	Scale	1:40
Material	7x13.5	Date	19.04.2023
Company		File	Mullingar 70.dwg

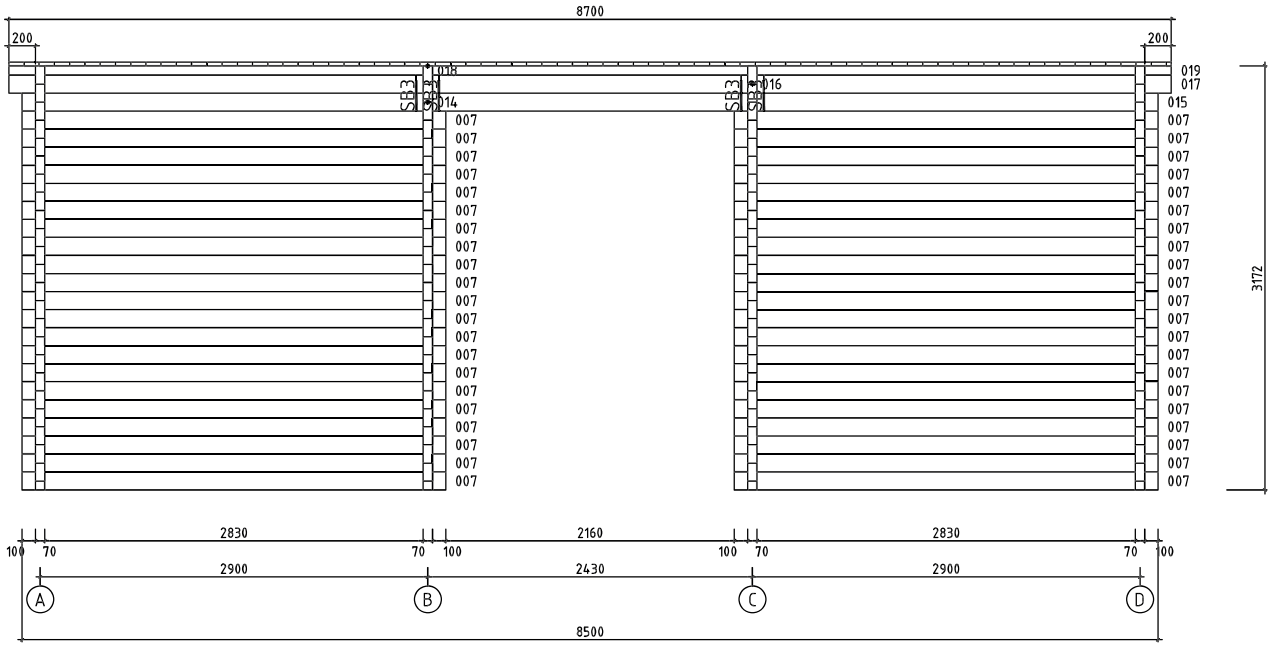


Model	Mullingar70	Page	9
Client	WALL-WAND 3	Scale	1:40
Material	7x13.5	Date	19.04.2023
Company		File	Mullingar 70.dwg

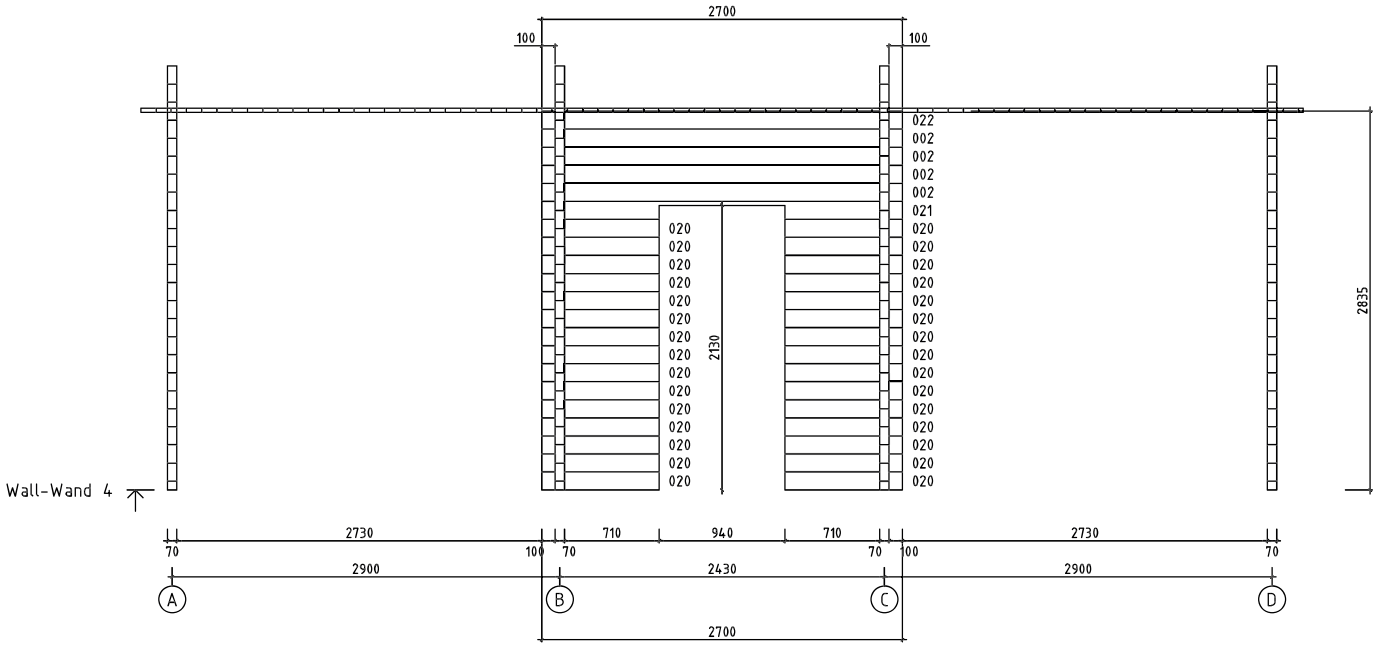

2700
100
100
022
002
002
002
002
021
020
020
020

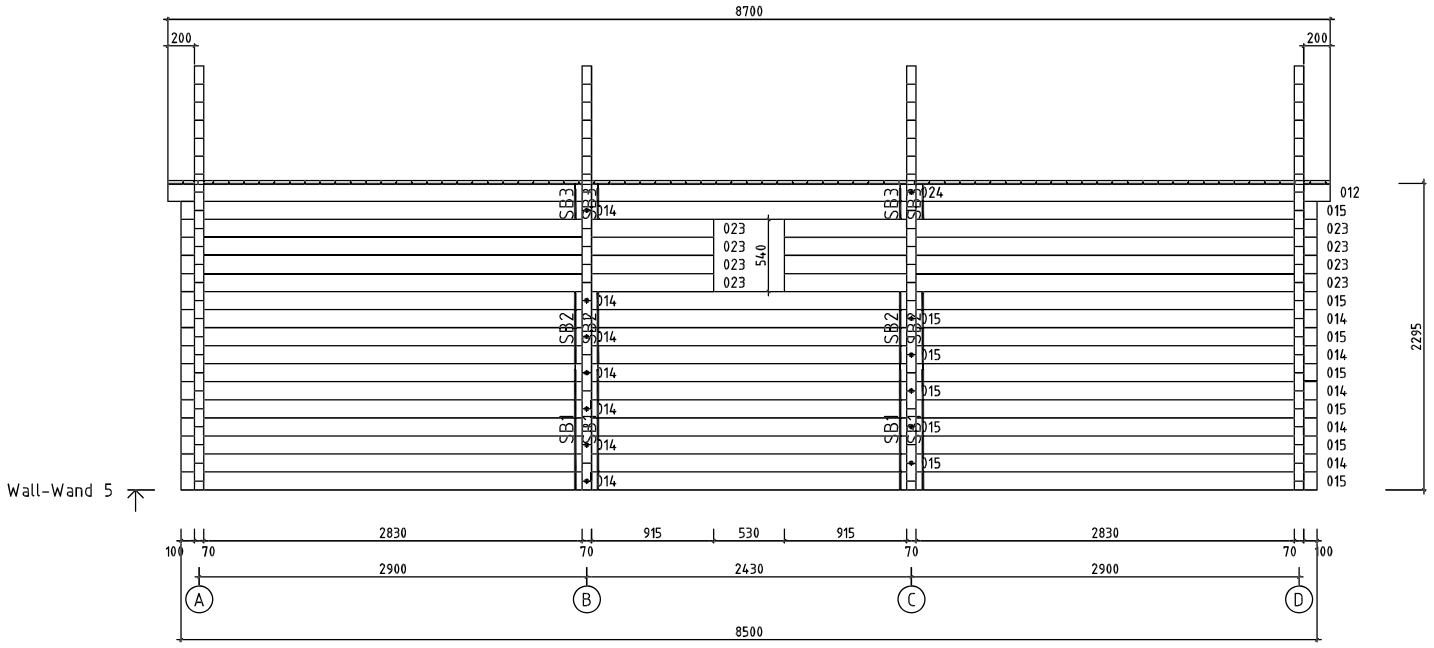


Model	Mullingar70	Page	11
Client	WALL-WAND 5	Scale	1:40
Material	7x13.5	Date	19.04.2023
Company		File	Mullingar 70.dwg

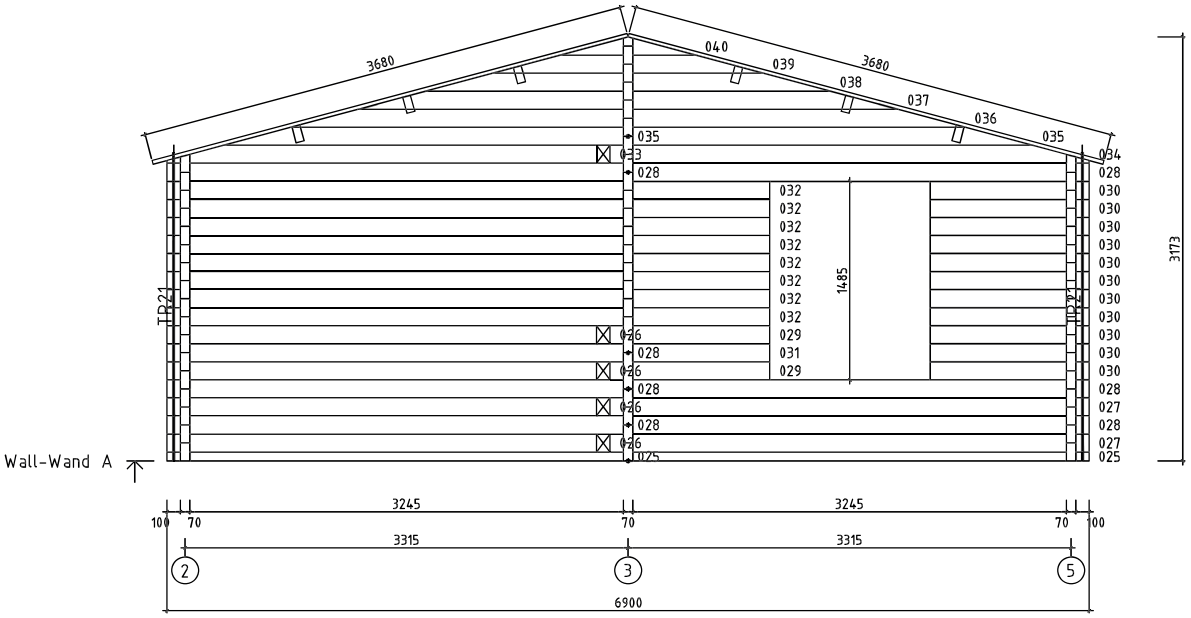


Model	Mullingar70	Page	3
Client	WALL-WAND A	Scale	1:40
Material	7x13.5	Date	19.04.2023
Company		File	Mullingar 70.dwg

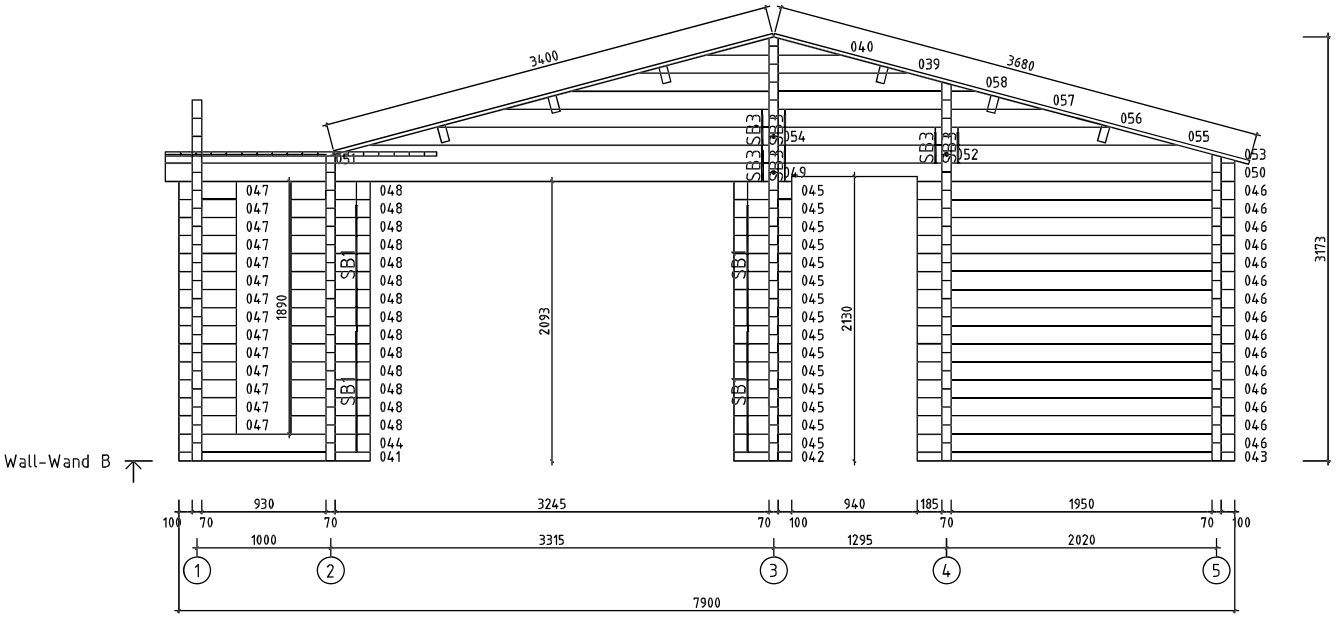


Model	Mullingar70	Page	4
Client	WALL-WAND B	Scale	1:40
Material	7x13.5	Date	19.04.2023
Company		File	Mullingar 70.dwg

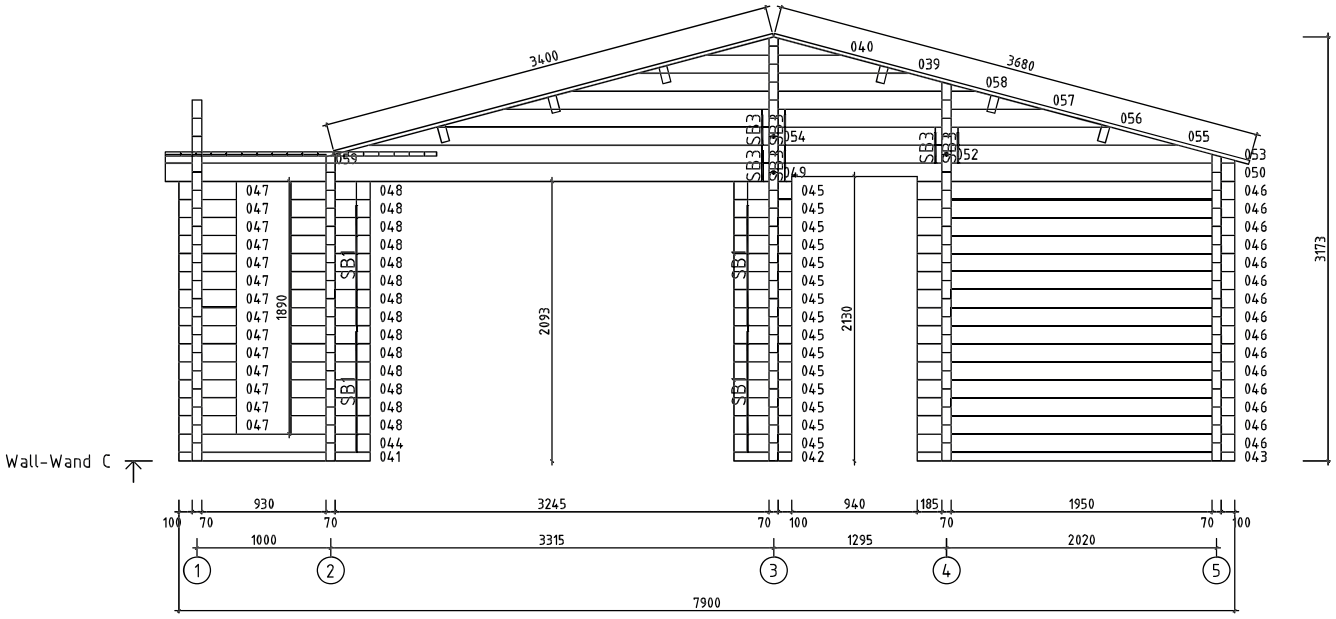


Model	Mullingar70	Page	5
Client	WALL-WAND C	Scale	1:40
Material	7x13.5	Date	19.04.2023
Company		File	Mullingar 70.dwg

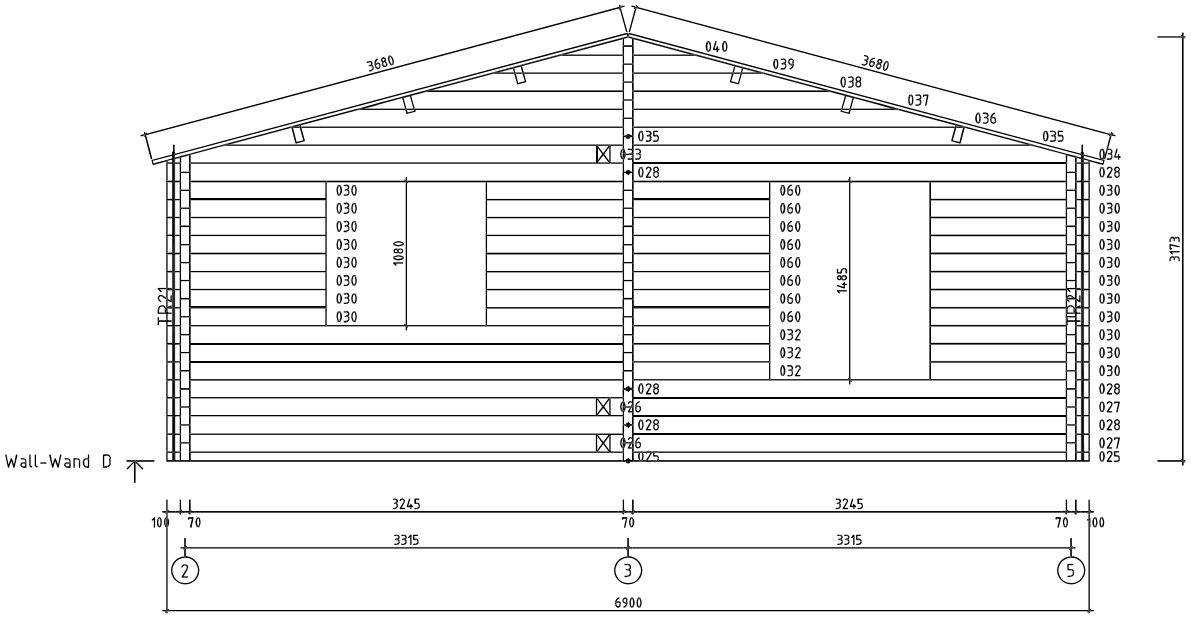


Model	Mullingar70	Page	6
Client	WALL-WAND D	Scale	1:40
Material	7x13.5	Date	19.04.2023
Company		File	Mullingar 70.dwg

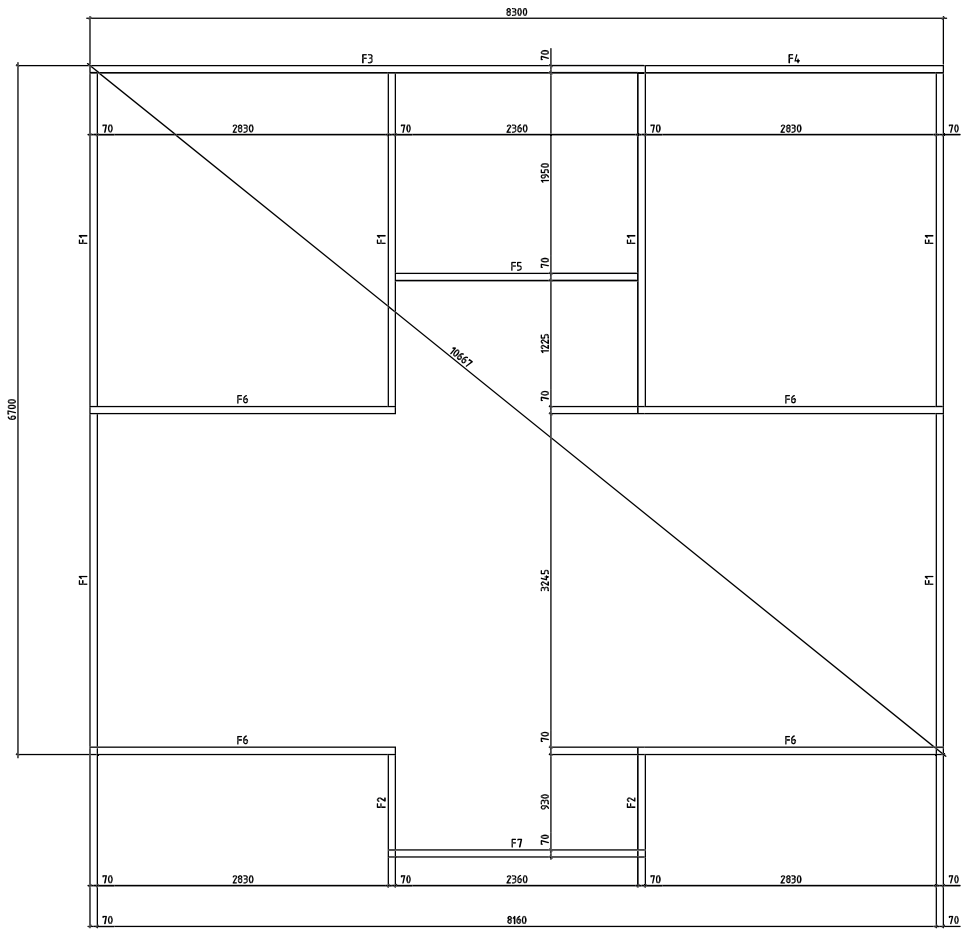


Model	Mullingar70	Page	FOUNDATION
Client		Scale	1:40
Material	70x135	Date	19.04.2023
Company		File	Mullingar 70.dwg

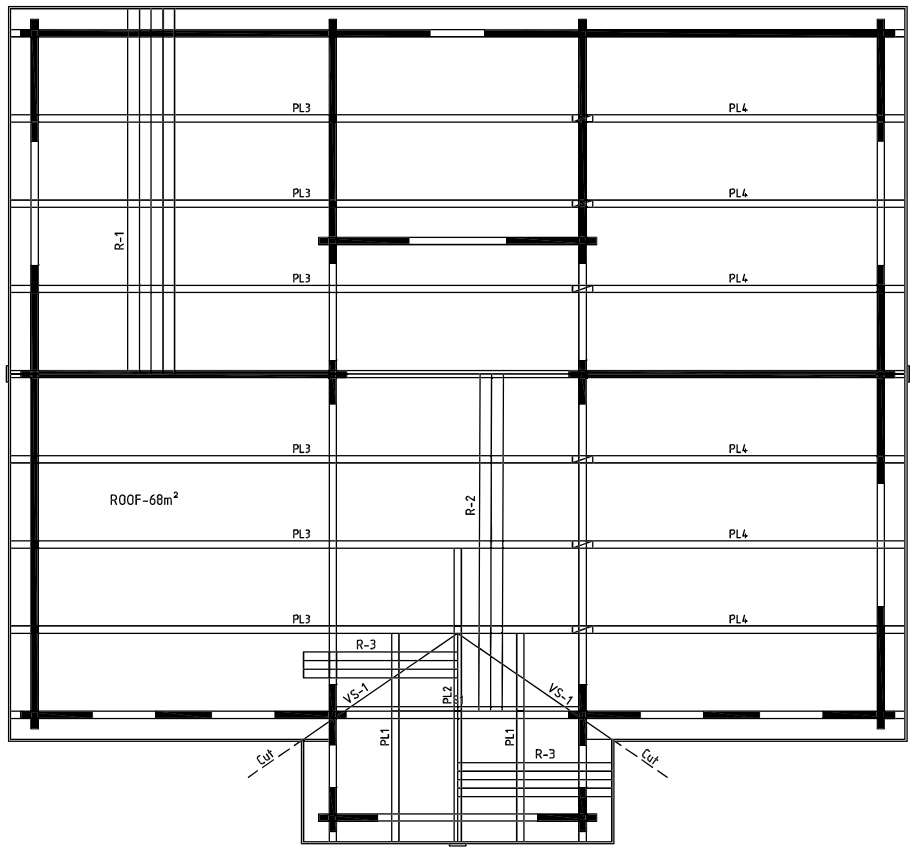


Model	Mullingar70	Page	ROOF
Client		Scale	1:40
Material	70x135	Date	19.04.2023
Company		File	Mullingar 70.dwg

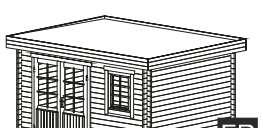


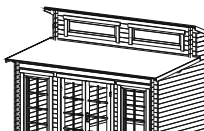




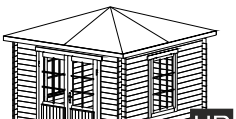





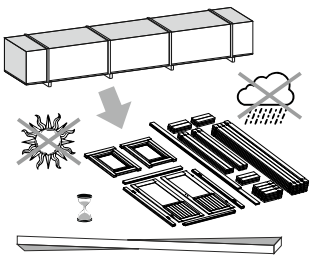


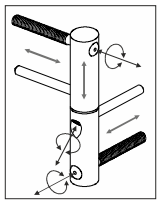



ADJUSTABLE HINGES

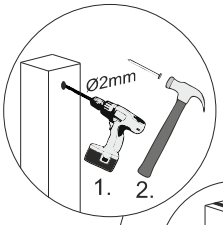


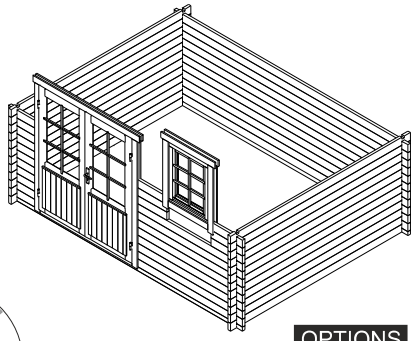

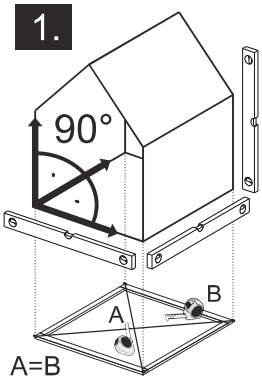


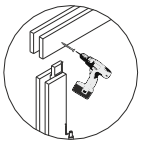


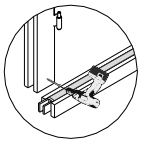

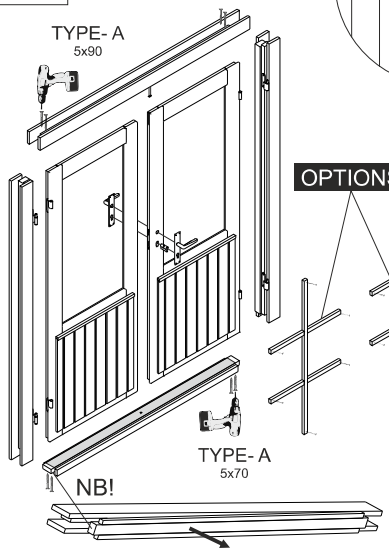



OPTIONS

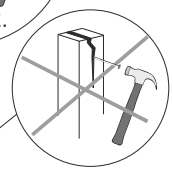


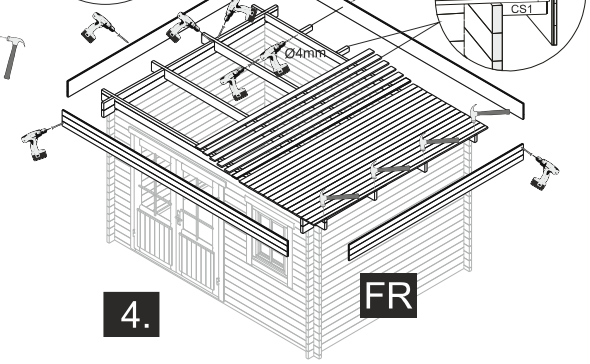


The guide is illustrative. This guide is not project specification.
Der Leitfaden ist illustrativ. Dieser Leitfaden ist keine Projektspezifikation.
De gids is illustratief. Deze gids is geen projectspecificatie.

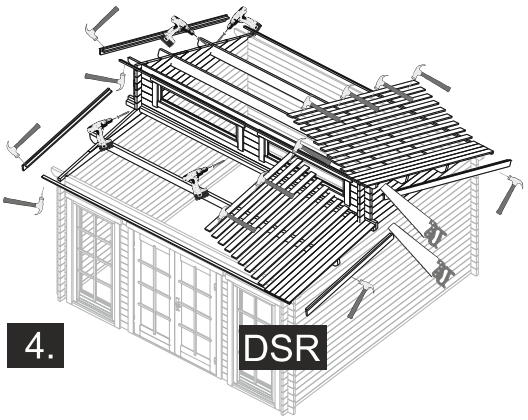

4.
DSR

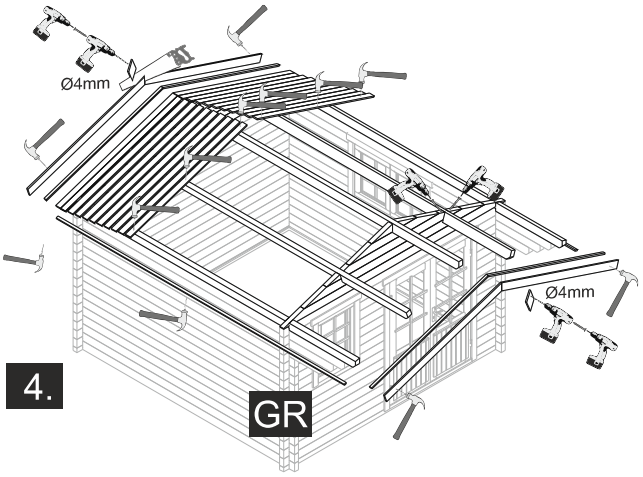

Ø4mm
Ø4mm
4.
GR

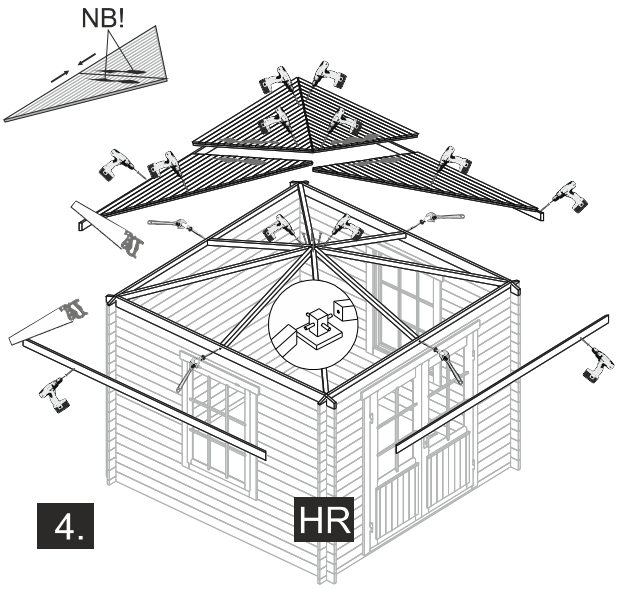

NB!
4.
HR






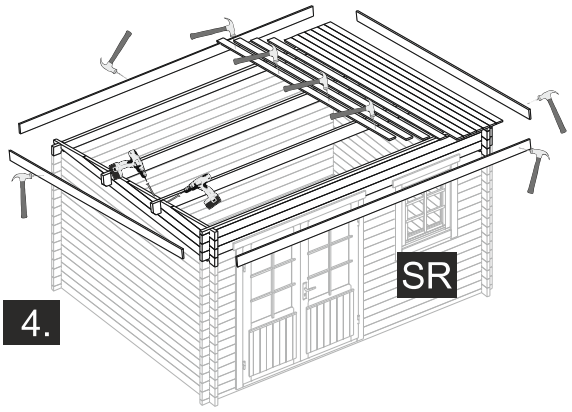

4.
SR

OPTIONS

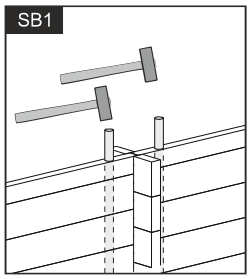
SB1

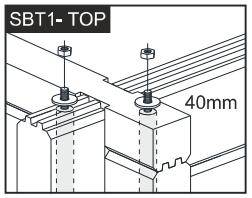
SBT1- TOP
40mm

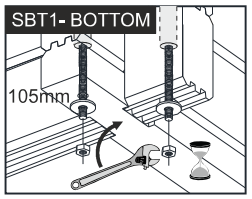
SBT1- BOTTOM
105mm

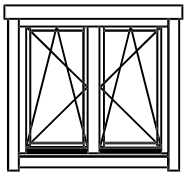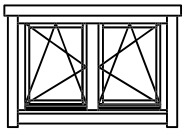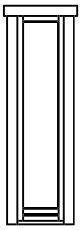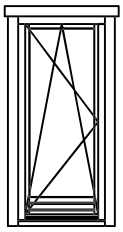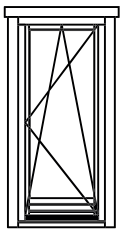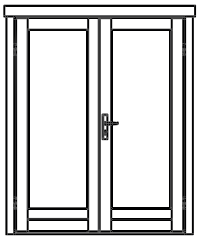Pos	Specification-Spezifikation-Specificatie-Nomenclature-Elementi-Especification	Qty	Profile (mm)	Lenght (mm)
DW0DK	WINDOW 1190x1430 ROTO TEMPERED 	2		
DW0DK	WINDOW 1190x1040 ROTO TEMPERED 	1		
W08	WINDOW 400x1850 ROTO TEMPERED 	2		
W08DK	WINDOW 600x1700 ROTO TEMPERED 	2		
W08DK	WINDOW 600x1700 ROTO TEMPERED 	2		
W0DK	WINDOW 510x510 ROTO TEMPERED 	1		
DD08 1 54x198	DOOR 1540x1980 ROTO TEMPERED 	1		

Kood	Materjal	File Mullingar 70.dwg	Leht 1/1