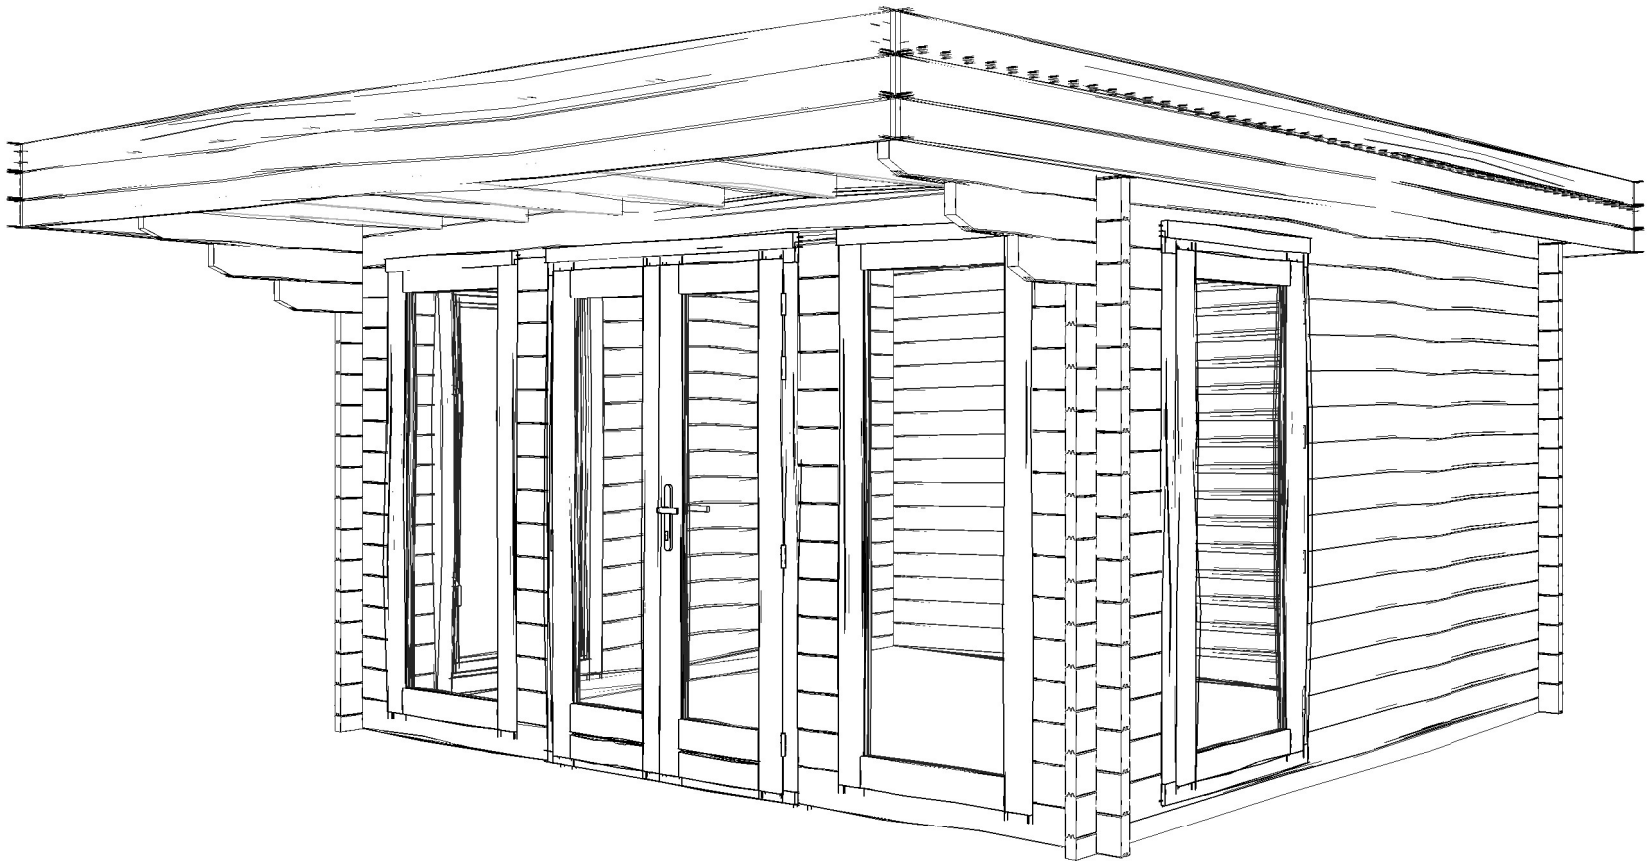



Lory 44 Log cabin 415x330cm 44mm

Tuindeco International BV

Project Nr. *Lory 44 Log cabin 415x330cm 44mm*			
Dealer *Tuindeco International BV*	COVER PAGE		Scale
Dealers references -			
-	Drawer	Sheet Nr.	Date
-			

Wall logs

Log thickness	Log height	Cut Length	Count
44 mm	135 mm	285	28
44 mm	135 mm	396	28
44 mm	135 mm	1500	2
44 mm	135 mm	4350	1
44 mm	135 mm	4750	2

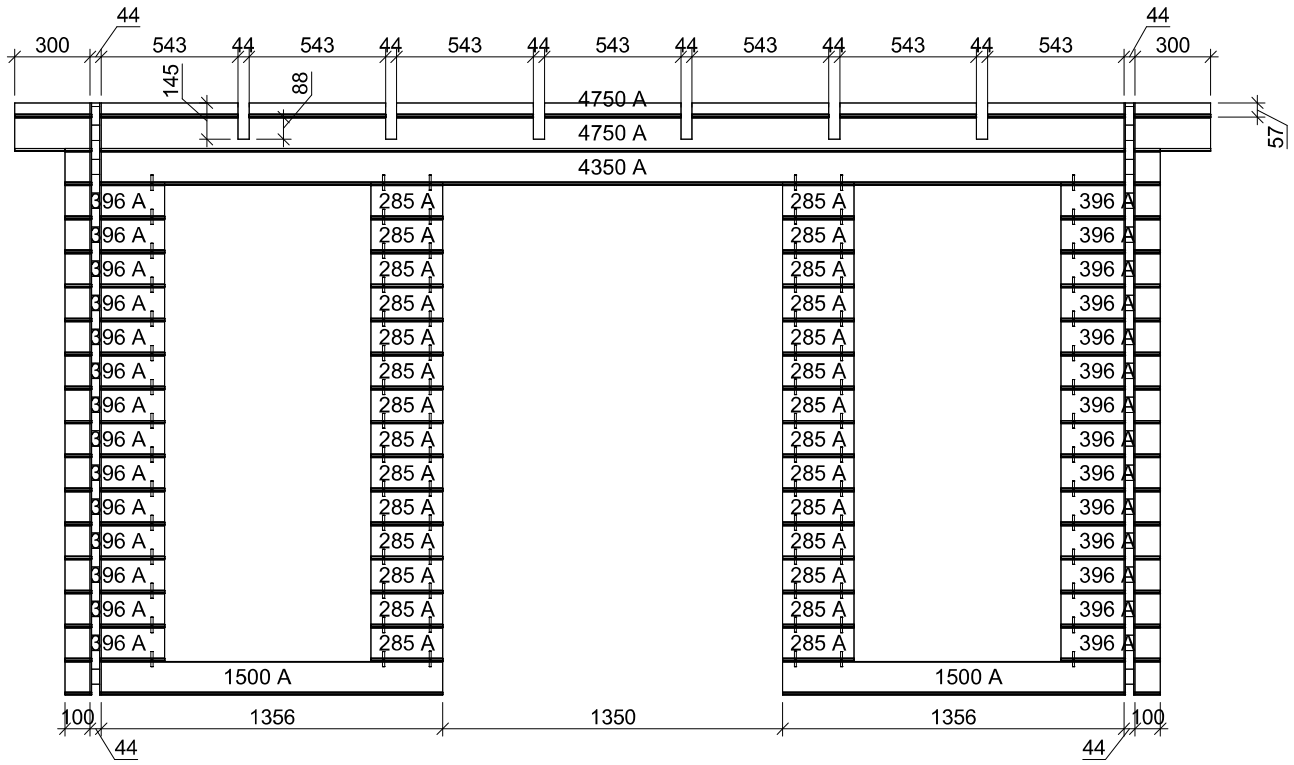


Project Nr.

Lory 44 Log cabin 415x330cm 44mm

Dealer	Wall logs	Scale
Tuindeco International BV		1 : 30
Dealers references -	Drawer	Sheet Nr. / Date
-		WALL - A
-		

Wall logs

Log thickness	Log height	Cut Length	Count
44 mm	135 mm	477	12
44 mm	135 mm	752	1
44 mm	135 mm	2203	13
44 mm	135 mm	3500	2
44 mm	135 mm	4050	1
44 mm	135 mm	4325	1
44 mm	135 mm	4800	1

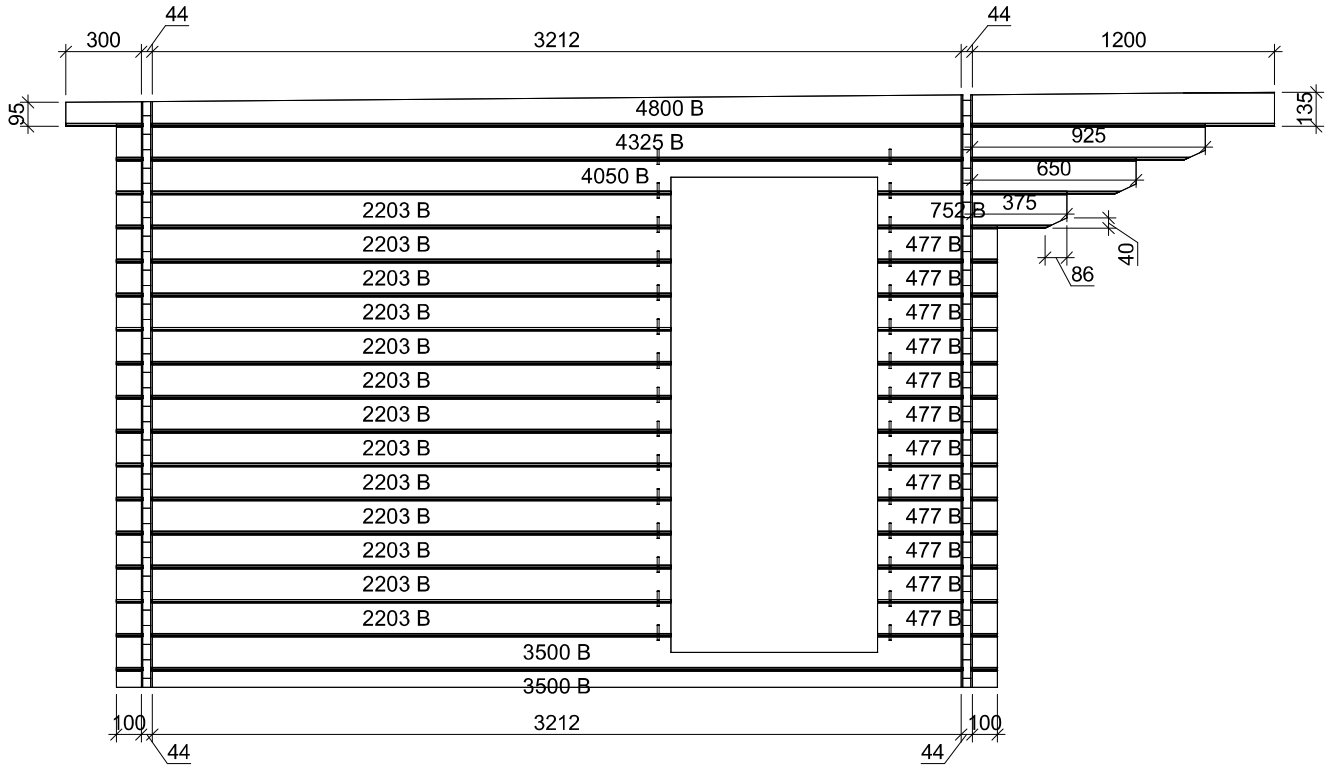


Project Nr.

Lory 44 Log cabin 415x330cm 44mm

Dealer	Wall logs	Scale
Tuindeco International BV		1 : 30
Dealers references -	Drawer	Sheet Nr. / Date
-		WALL - B
-		

Wall logs


Log thickness	Log height	Cut Length	Count
44 mm	135 mm	4350	16
44 mm	135 mm	4750	2

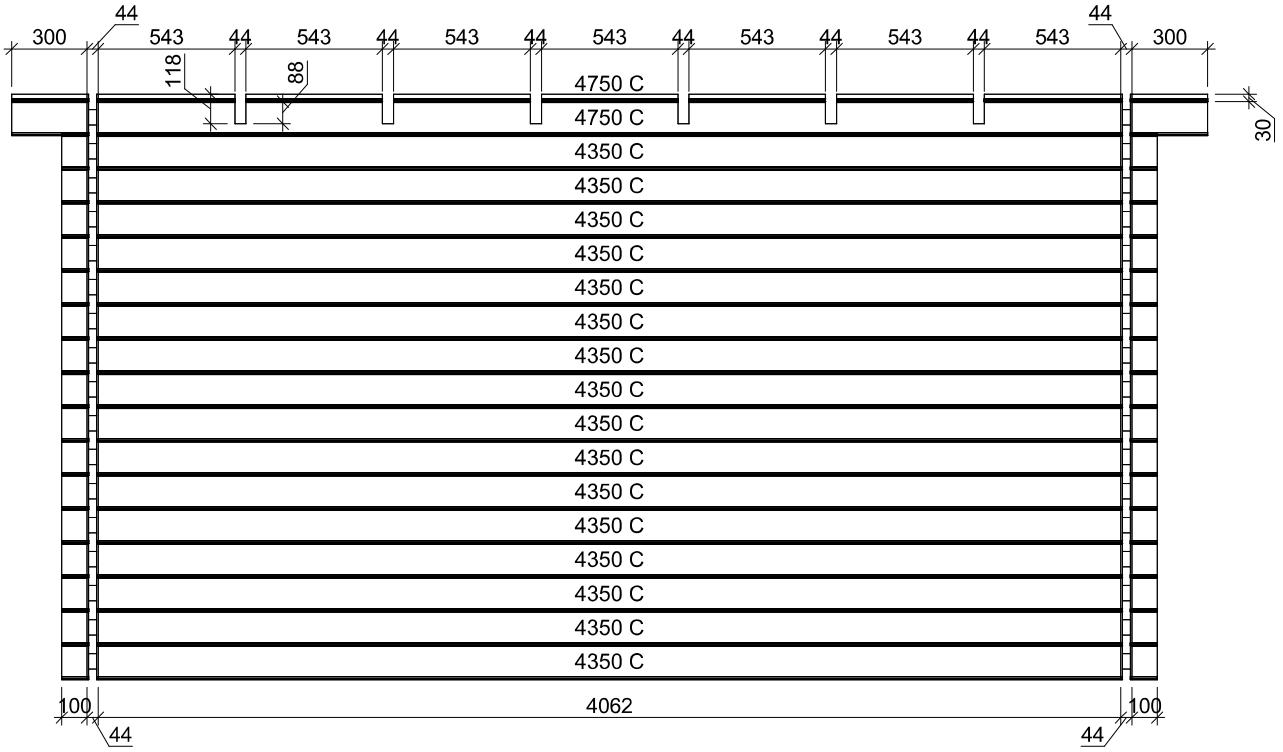

Project Nr.	***Lory 44 Log cabin 415x330cm 44mm***		
Dealer ***Tuindeco International BV***	Wall logs		Scale 1 : 30
Dealers references - - -	Drawer	Sheet Nr. WALL - C	Date

Wall logs

Log thickness	Log height	Cut Length	Count
44 mm	135 mm	477	12
44 mm	135 mm	752	1
44 mm	135 mm	2203	13
44 mm	135 mm	3500	2
44 mm	135 mm	4050	1
44 mm	135 mm	4325	1
44 mm	135 mm	4800	1

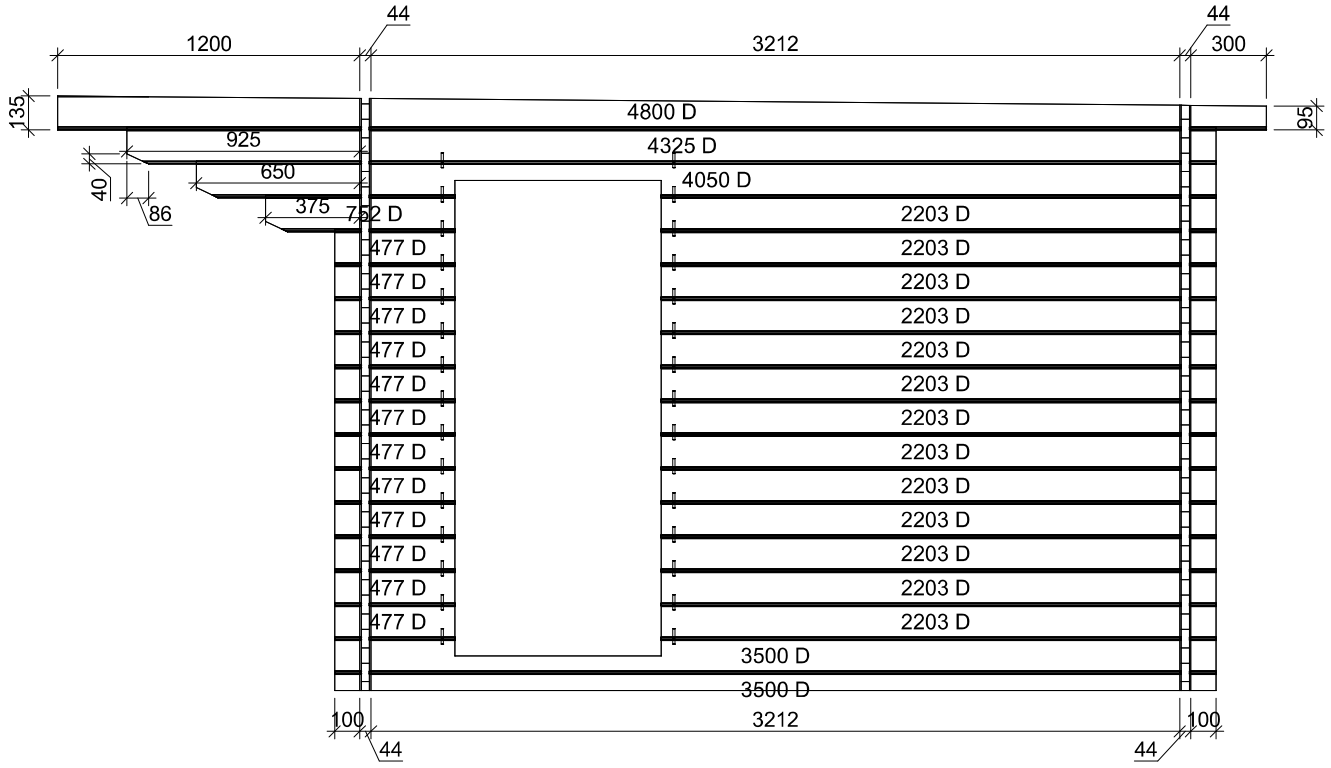


Project Nr.


Lory 44 Log cabin 415x330cm 44mm

Dealer	Wall logs	Scale
Tuindeco International BV		1 : 30
Dealers references -	Drawer	Sheet Nr. / Date
-		WALL - D
-		

LOG WALL NUMBERING

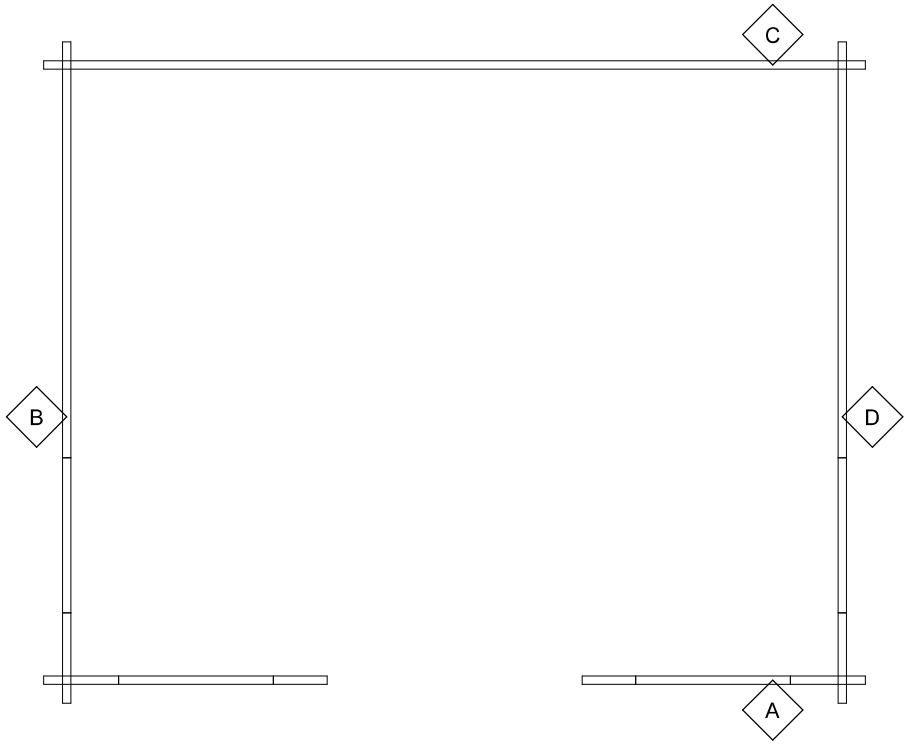


LOG WALL 3D VIEW

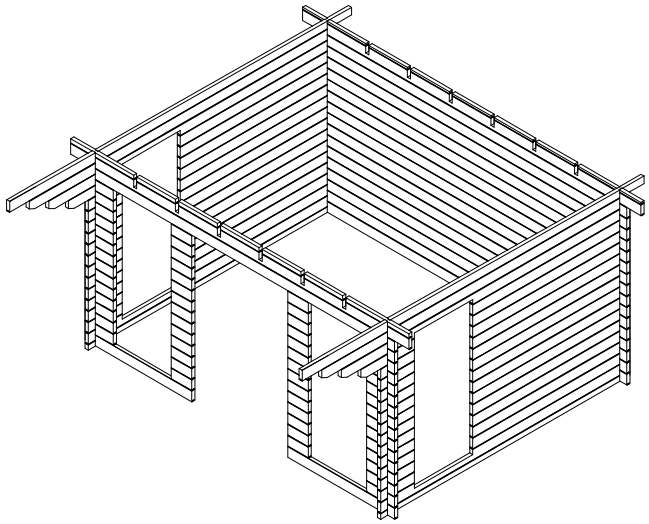


Project Nr. ***Lory 44 Log cabin 415x330cm 44mm***			
Dealer ***Tuindeco International BV***	LOG WALL POSITIONS		Scale 1 : 40
Dealers references - - -	Drawer	Sheet Nr. TD-1	Date

ROOF PARTS PLAN





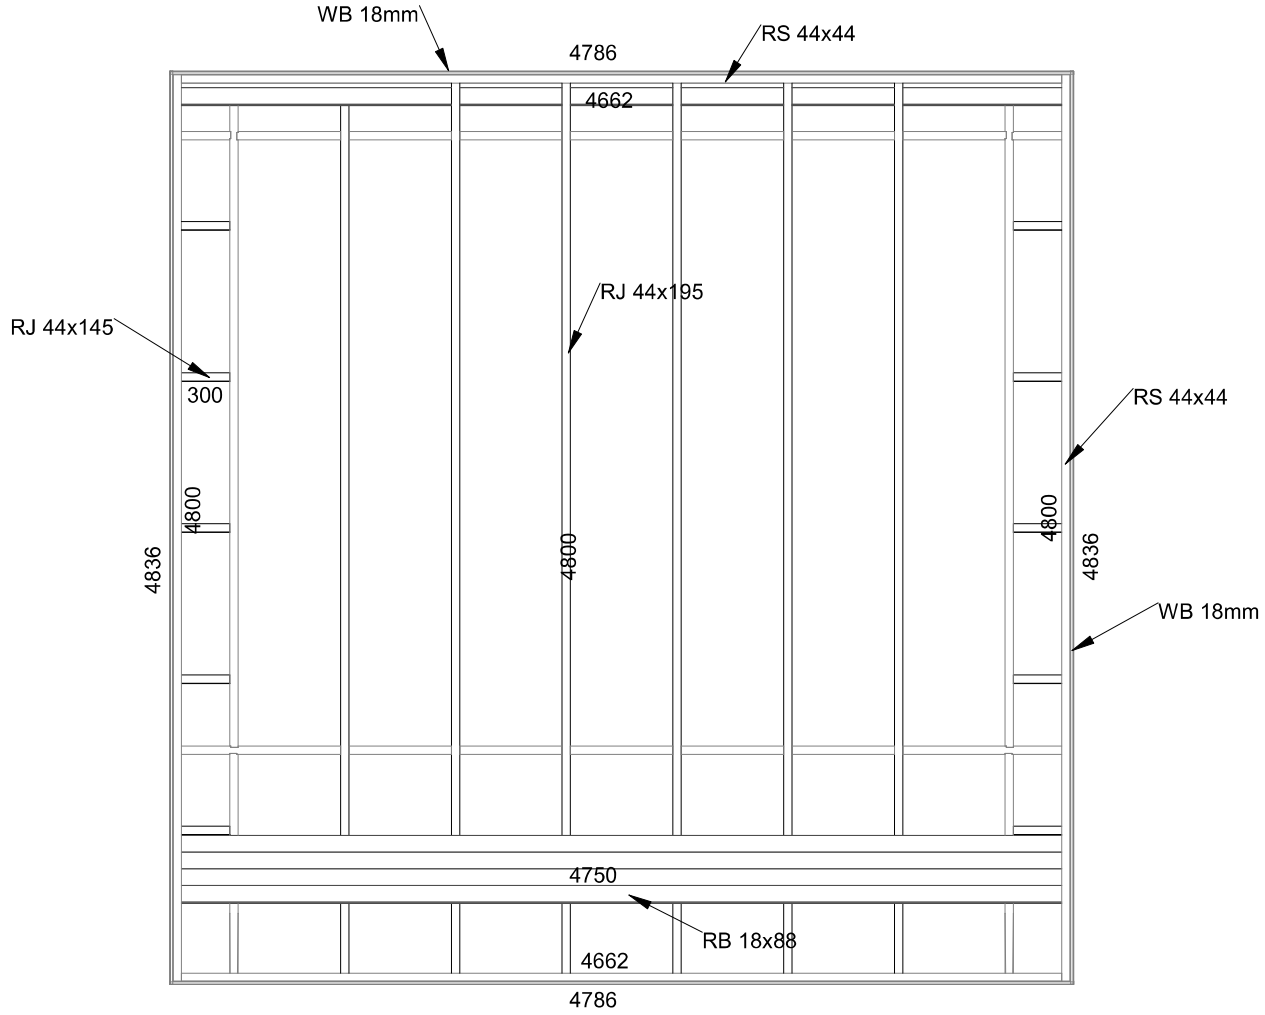


ROOF PARTS ASSEMBLY VIEW

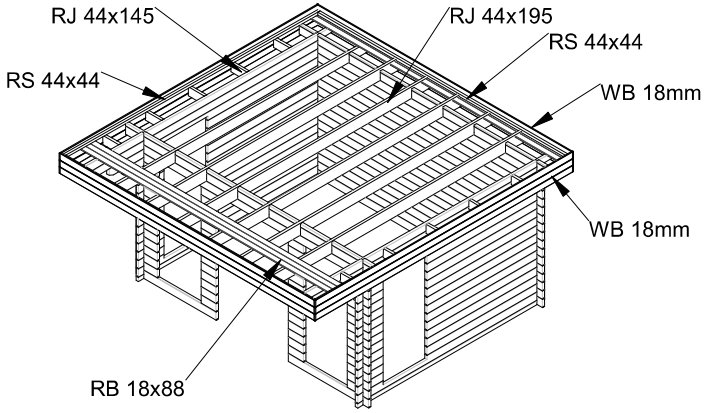

Project Nr. **Lory 44 Log cabin 415x330cm 44mm**			
Dealer **Tuindeco International BV**	ROOF PARTS		Scale 1 : 40
Dealers references - - -	Drawer	Sheet Nr. TD-2	Date

ROOF PART SCHEDULE

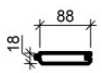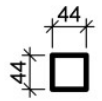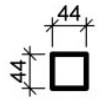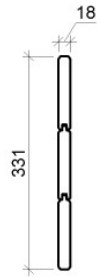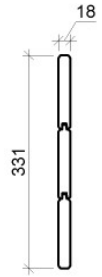Type Image	Keynote	Description	Count	Cut Length	Volume
	RB 18x88	Roof board 18mm	55	4750	0.405 m³
	RS 44x44	Roof side board 44x44	2	4662	0.018 m³
	RS 44x44	Roof side board 44x44	2	4800	0.019 m³
	WB 18mm	Wind board 18mm	2	4786	0.056 m³
	WB 18mm	Wind board 18mm	2	4836	0.057 m³
					0.554 m³


Notes:
1. All wind boards are provided longer, for precise cut on site.

SCREW AND FIXING SCHEDULE

Keynote	Length	Description	Count	Model
3.5x45	45	Screw	605	Roof board screws
5x100	100	Screw	45	Top log screws
5x120	120	Screw	20	Roof joist screws
6x200	200	Screw	12	Roof joist screws
WP	50		150	Wood Pin

ROOF JOISTS DETAIL VIEWS

Front view

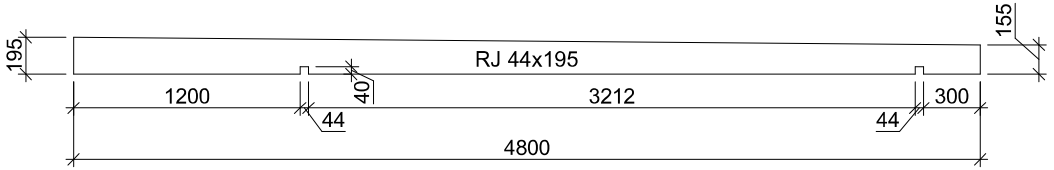

ROOF JOIST SCHEDULE

Keynote	Description	Count	Cut Length	Volume
RJ 44x145	Roof joist 44x145	10	300	0.019 m³
RJ 44x195	Roof joist 44x195	6	4800	0.242 m³
				0.261 m³

Project Nr.

Lory 44 Log cabin 415x330cm 44mm

Dealer

Tuindeco International BV

Dealers references

-

-

-

ROOF PART SCHEDULE

Scale: 1 : 40

Drawer

Sheet Nr.: TD-3

Date