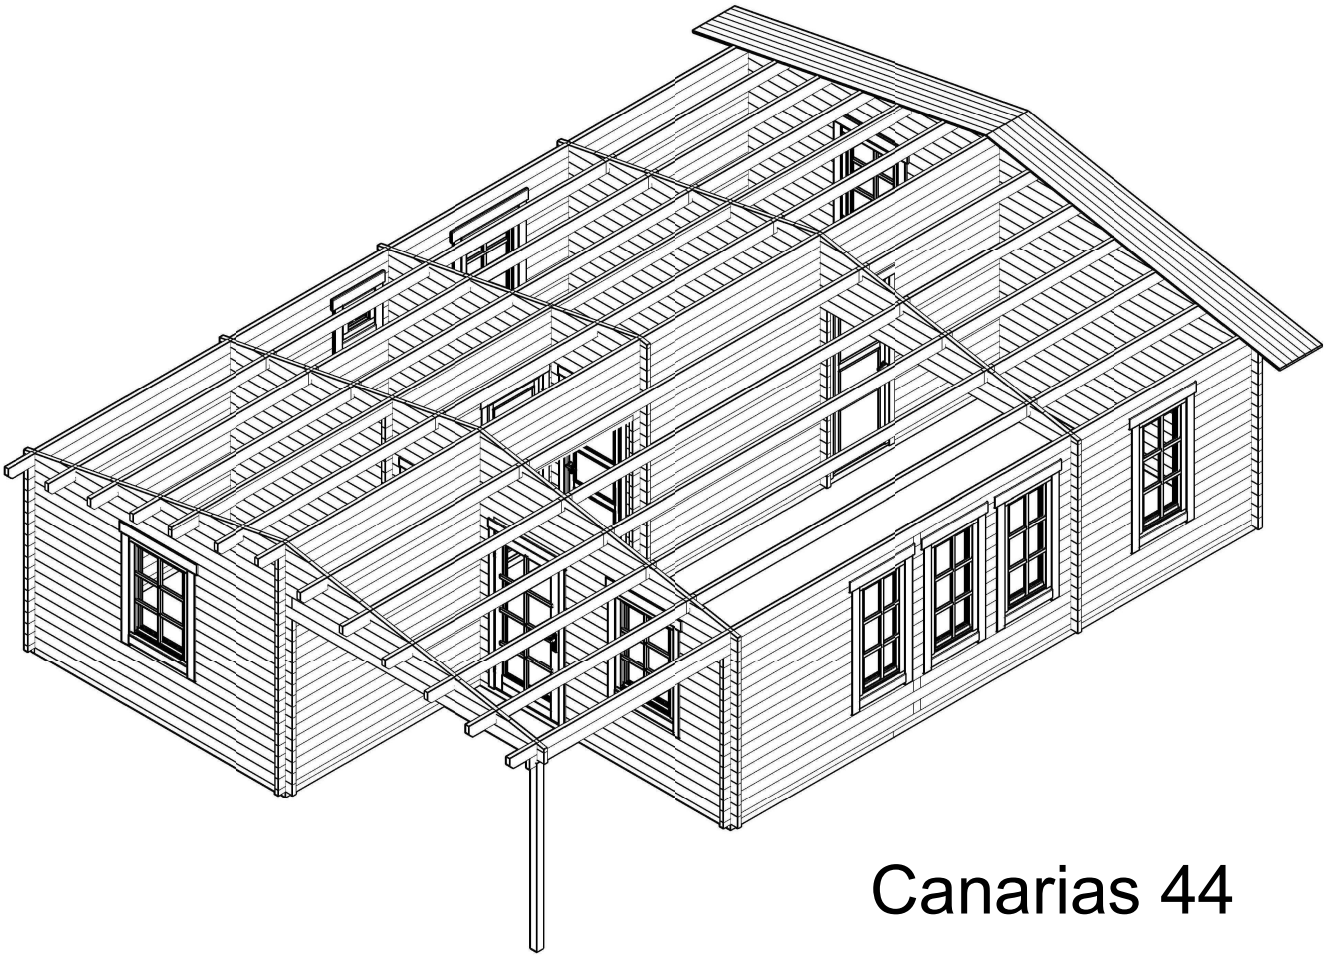
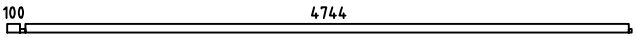
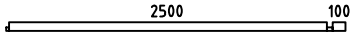
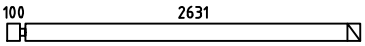
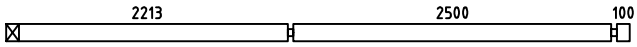
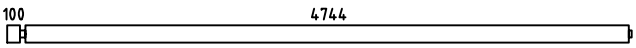
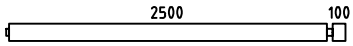
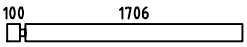
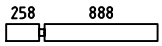
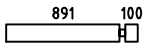
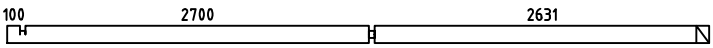
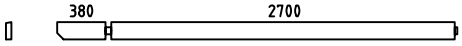
 
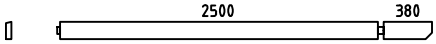
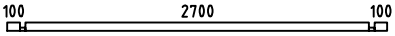
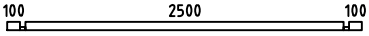
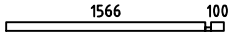
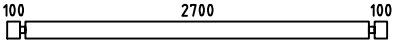
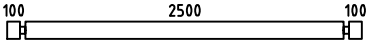
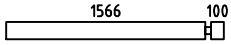
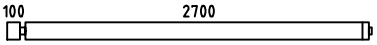
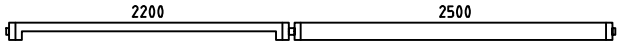
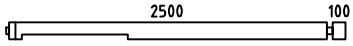
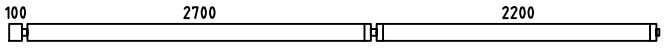
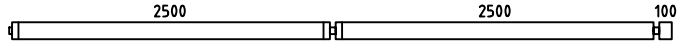
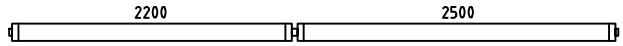
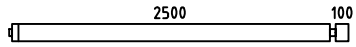
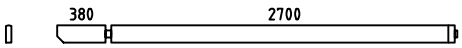
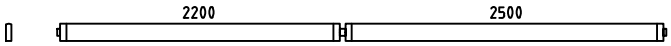
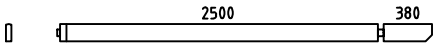
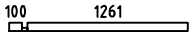
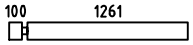
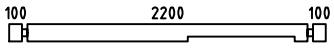
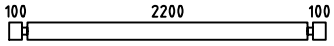
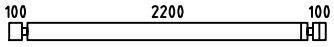
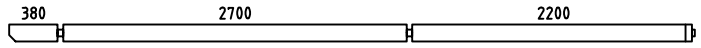
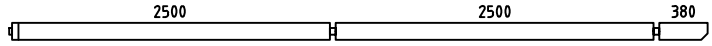
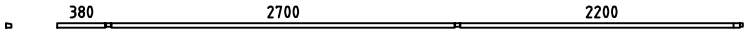
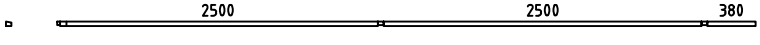
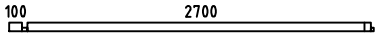
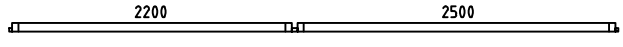
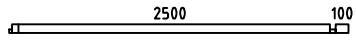
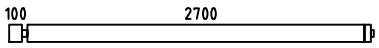
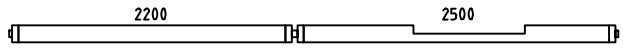























Canarias 44

Pos	Specification-Spezifikation-Specificatie-Nomenclature-Elementi-Especification Canarias 44	Qty	Profile (mm)	Lenght (mm)
001		1	44x68	4910
002		1	44x68	2666
003		2	44x135	2775
004		3	44x135	4901
005		2	44x135	4910
006		2	44x135	2666
007		11	44x135	1850
008		22	44x135	310
009		11	44x135	1190
010		11	44x135	1035
011		1	44x135	5519
012		1	44x135	3146
013		1	44x135	4788
014		1	44x135	2946
015		1	44x68	2988
016		1	44x68	2788
017		1	44x68	1710
018		15	44x135	2988
019		15	44x135	2788
020		15	44x135	1710
021		7	44x135	2866
022		1	44x135	4788
023		1	44x135	2666












Kood	Canarias 44	Materjal	File	Canarias 44.dwg	Leht	1/7

Pos	Specification-Spezifikation-Specificatie-Nomenclature-Elementi-Especification Canarias 44	Qty	Profile (mm)	Lenght (mm)
024		10	44x135	5110
025		7	44x135	5210
026		4	44x135	4788
027		5	44x135	2666
028		1	44x135	3146
029		1	44x135	4788
030		1	44x135	2946
031		1	44x68	1405
032		1	44x68	244
033		15	44x135	1405
034		31	44x135	244
035		1	44x135	2488
036		2	44x135	2488
037		1	44x135	2488
038		1	44x135	5390
039		1	44x135	5490
040		1	44x36	5390
041		1	44x36	5490
042		1	44x68	2866
043		1	44x68	4788
044		1	44x68	2666
045		1	44x135	2866
046		1	44x135	4788


Kood	Canarias 44	Materjal	File	Canarias 44.dwg	Leht	2/7

 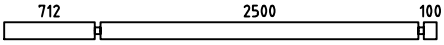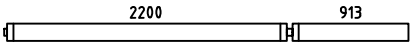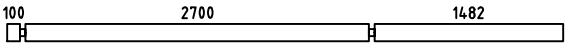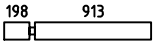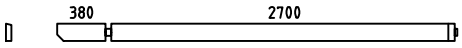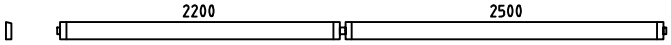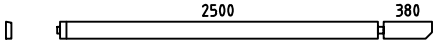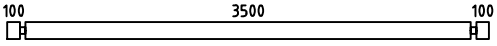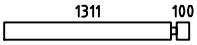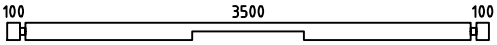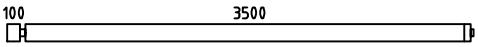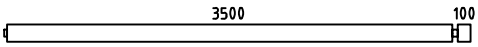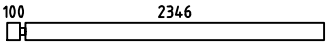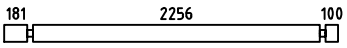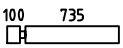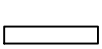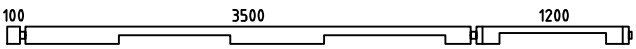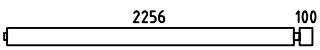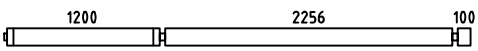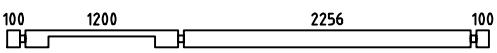Pos	Specification-Spezifikation-Specificatie-Nomenclature-Elementi-Especification Canarias 44	Qty	Profile (mm)	Lenght (mm)
047		3	44x135	935
048		9	44x135	3400
049		2	44x135	3179
050		4	44x135	4370
051		4	44x135	1155
052		1	44x135	3146
053		1	44x135	4788
054		1	44x135	2946
055		22	44x135	3788
056		27	44x135	1455
057		1	44x135	3788
058		2	44x135	3666
059		11	44x135	3666
067		6	44x135	2490
068		15	44x135	425
069		30	44x135	2625
070		9	44x135	879
071		9	44x135	736
072		1	44x135	4910
073		1	44x135	2422
074		1	44x135	3666
079		15	44x135	325
080		1	44x135	3788


Kood	Canarias 44	Materjal	File	Canarias 44.dwg	Leht	3/7

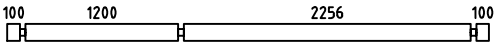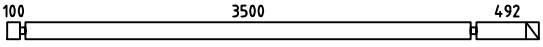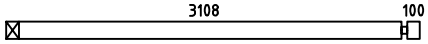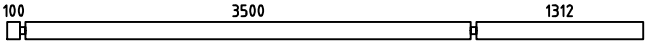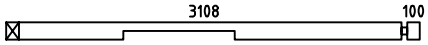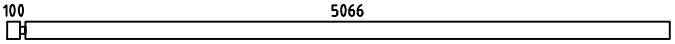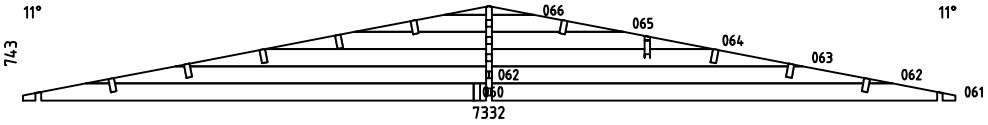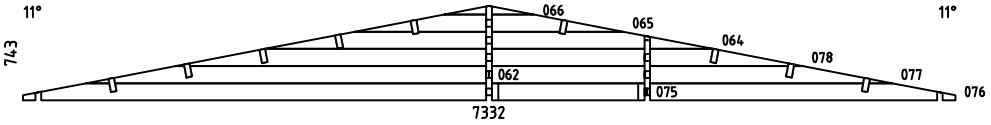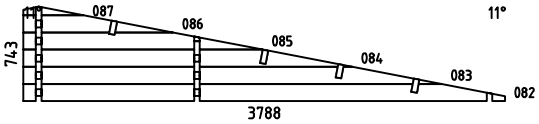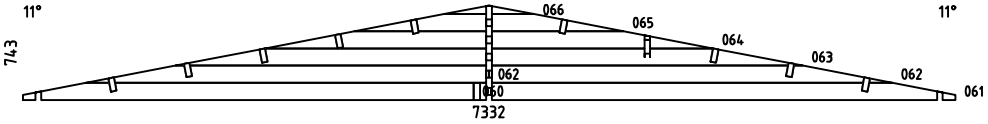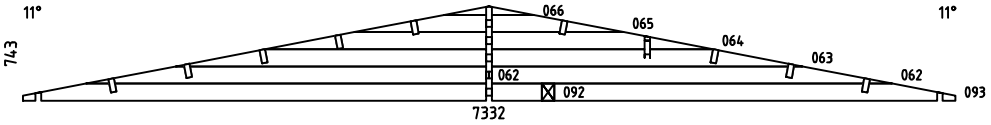Pos	Specification-Spezifikation-Specificatie-Nomenclature-Elementi-Especification Canarias 44	Qty	Profile (mm)	Lenght (mm)
081		1	44x135	3788
088		4	44x135	4180
089		3	44x135	3252
090		9	44x135	5000
091		1	44x135	3252
EXTRA		1	44x135	5210
WA-1		1		
WB-1		1		
WD-1		1		
WE-1		1		
WF-1		1		
F6	FOUNDATION-FUNDAMENT-FONDATION-FONDAZIONE-VIGAS DE CIMENTACIÓN	1	44x70	5132
F3	FOUNDATION-FUNDAMENT-FONDATION-FONDAZIONE-VIGAS DE CIMENTACIÓN	2	44x70	5110
F2	FOUNDATION-FUNDAMENT-FONDATION-FONDAZIONE-VIGAS DE CIMENTACIÓN	1	44x70	5010
F1	FOUNDATION-FUNDAMENT-FONDATION-FONDAZIONE-VIGAS DE CIMENTACIÓN	7	44x70	3500
F5	FOUNDATION-FUNDAMENT-FONDATION-FONDAZIONE-VIGAS DE CIMENTACIÓN	1	44x70	2788
F7	FOUNDATION-FUNDAMENT-FONDATION-FONDAZIONE-VIGAS DE CIMENTACIÓN	1	44x70	2266
F4	FOUNDATION-FUNDAMENT-FONDATION-FONDAZIONE-VIGAS DE CIMENTACIÓN	1	44x70	2200

Kood Canarias 44	Materjal	File Canarias 44.dwg	Leht 4/7

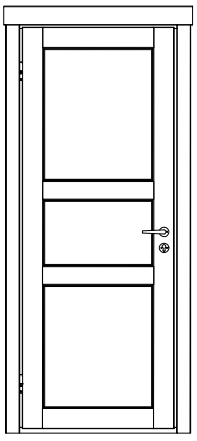
Pos	Specification-Spezifikation-Specificatie-Nomenclature-Elementi-Especification Canarias 44	Qty	Profile (mm)	Lenght (mm)
PL2	PURLIN-DAKBALK-DACHPFETTE-PANNE-ARCARECCIO-CORREA 50 2200 2500 50	4	44x144	4932
PL4	PURLIN-DAKBALK-DACHPFETTE-PANNE-ARCARECCIO-CORREA 50 4744 50	5	44x144	4932
PL1	PURLIN-DAKBALK-DACHPFETTE-PANNE-ARCARECCIO-CORREA 380 2700 50	9	44x144	3218
PL3	PURLIN-DAKBALK-DACHPFETTE-PANNE-ARCARECCIO-CORREA 50 2500 380	9	44x144	3018
R-1	Roof board-Dachbrett-Dakplank-Volige-Tavola tetto-Tabla de tejado	248+1 191+1	88x18 114x18	4200
	-POST 8.5x8.5	1	85x85	2400
GB-1	Gable board 95-Giebelblende-Gevelplank-Planche de rive-Tavola di bordo-Tabla de borde	4	18x95	5440
GB-1	Gable board 120-Giebelblende-Gevelplank-Planche de rive-Tavola di bordo-Tabla de borde	4	18x120	4240
RL-1	Roofing lath 3000-Giebelleiste-Gevellijst-Latte de rive-Listello di bordo-Listones de borde	12	18x40	36rmt.
SB1	Steel bar-Stahlstange-Stalen staaf-Barre d´acier-Barra di acciaio-Barra acero	6	¨14	875
SB2	Steel bar-Stahlstange-Stalen staaf-Barre d´acier-Barra di acciaio-Barra acero	6	¨14	805
SB3	Steel bar-Stahlstange-Stalen staaf-Barre d´acier-Barra di acciaio-Barra acero	4	¨14	680
SB4	Steel bar-Stahlstange-Stalen staaf-Barre d´acier-Barra di acciaio-Barra acero	2	¨14	360
SB5	Steel bar-Stahlstange-Stalen staaf-Barre d´acier-Barra di acciaio-Barra acero	10	¨14	225
	Adjustable foot kit-Pfostenträger-Paalhouder-Pied de poteau-Portapilastri-Base para poste	1		
D	Diamond ◊	2		
	DOOR 825x2090 IND F 825x2090-44 L 	2		

Kood Canarias 44	Materjal	File Canarias 44.dwg	Leht 5/7

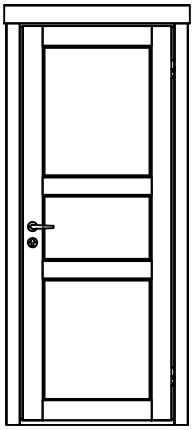
Pos	Specification-Spezifikation-Specificatie-Nomenclature-Elementi-Especification Canarias 44	Qty	Profile (mm)	Lenght (mm)
	DOOR 825x2090 IND F 825x2090-44 R 	2		

Kood Canarias 44	Materjal	File Canarias 44.dwg	Leht 6/7

H = 1.600 m
TOTAL: 69.34 m2

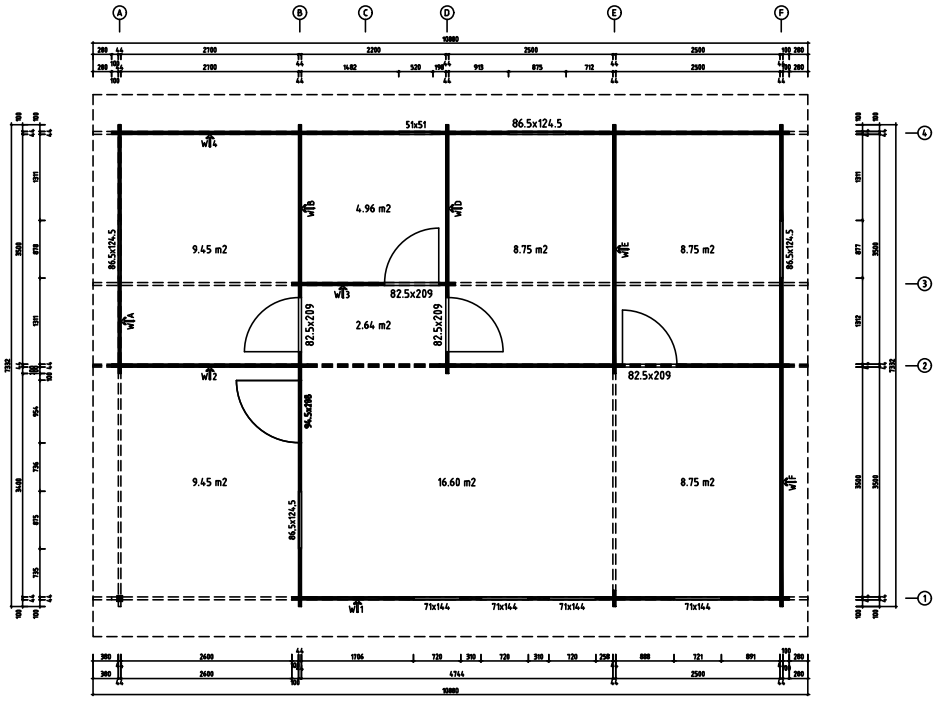


Model	Canarias 44	Page	
Drawing	PLAN	Scale	1:40
Material	44x134	Date	22.01.2024
File	Canarias 44.dwg	Drawn by	

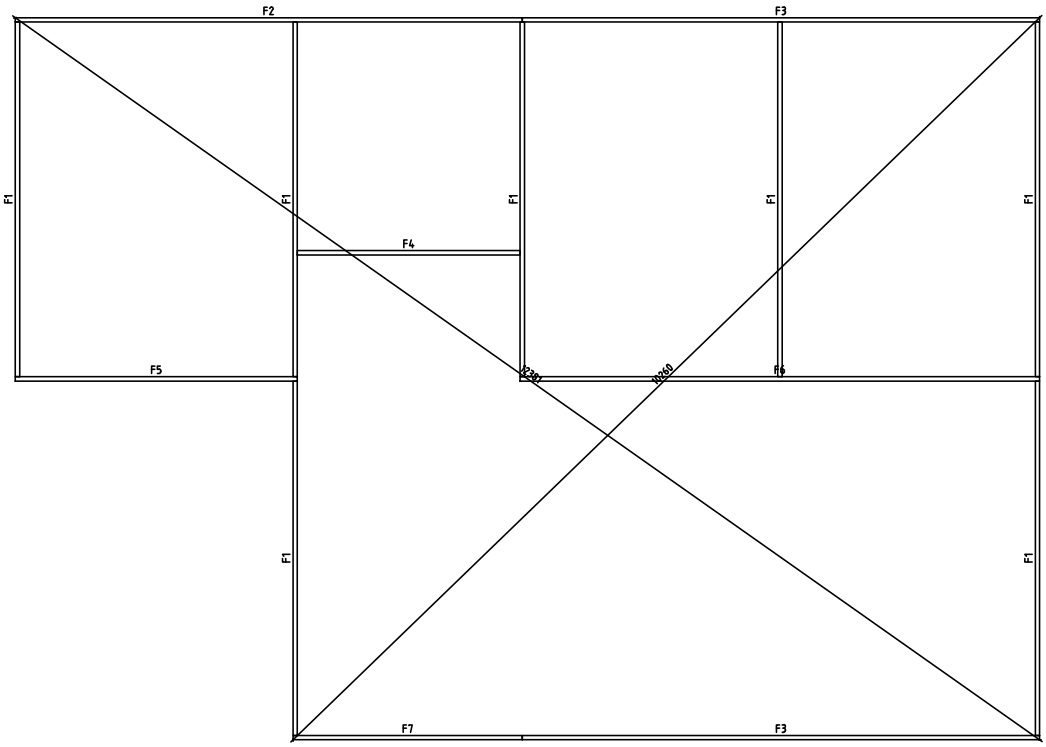


0 0.5m 1.0m 2.0m

Model	Canarias 44	Page	
Drawing	FOUNDATION	Scale	1:40
Material	44x134	Date	22.01.2024
File	Canarias 44.dwg	Drawn by	

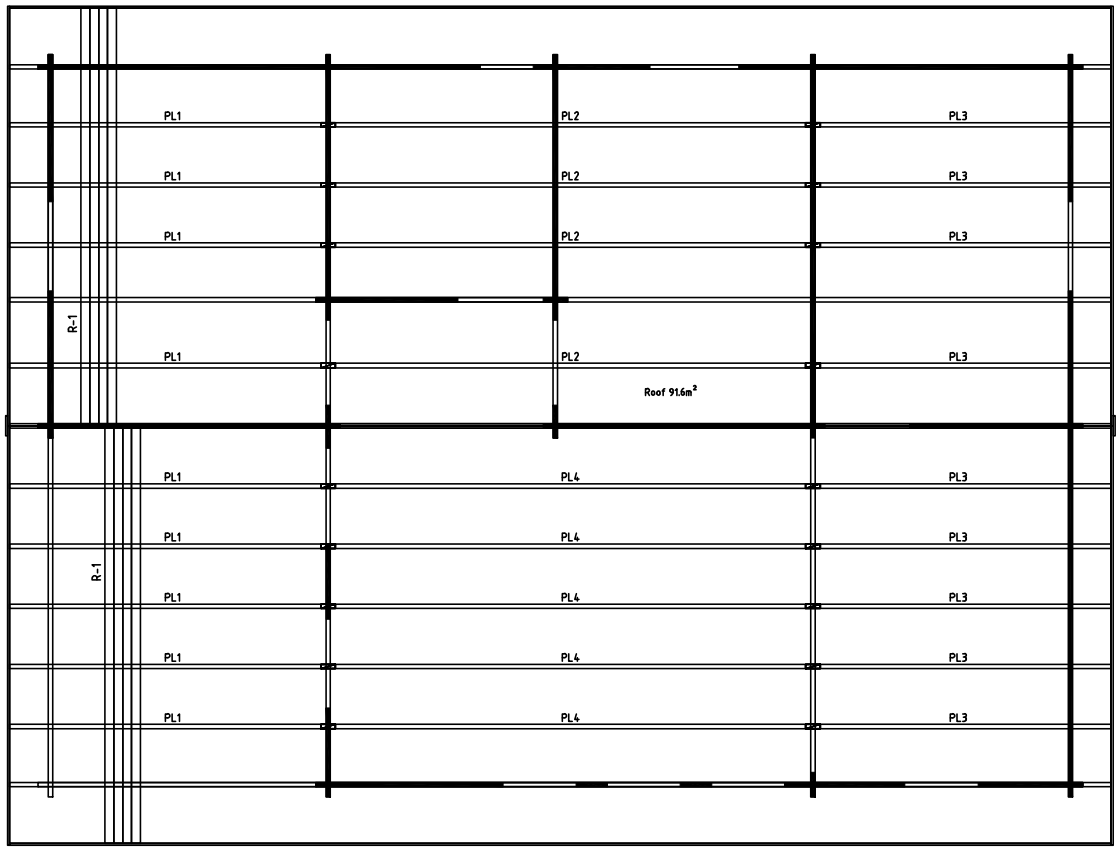


0 0.5m 1.0m 2.0m

Model	Canarias 44	Page	
Drawing	ROOF	Scale	1:40
Material	44x134	Date	22.01.2024
File	Canarias 44.dwg	Drawn by	

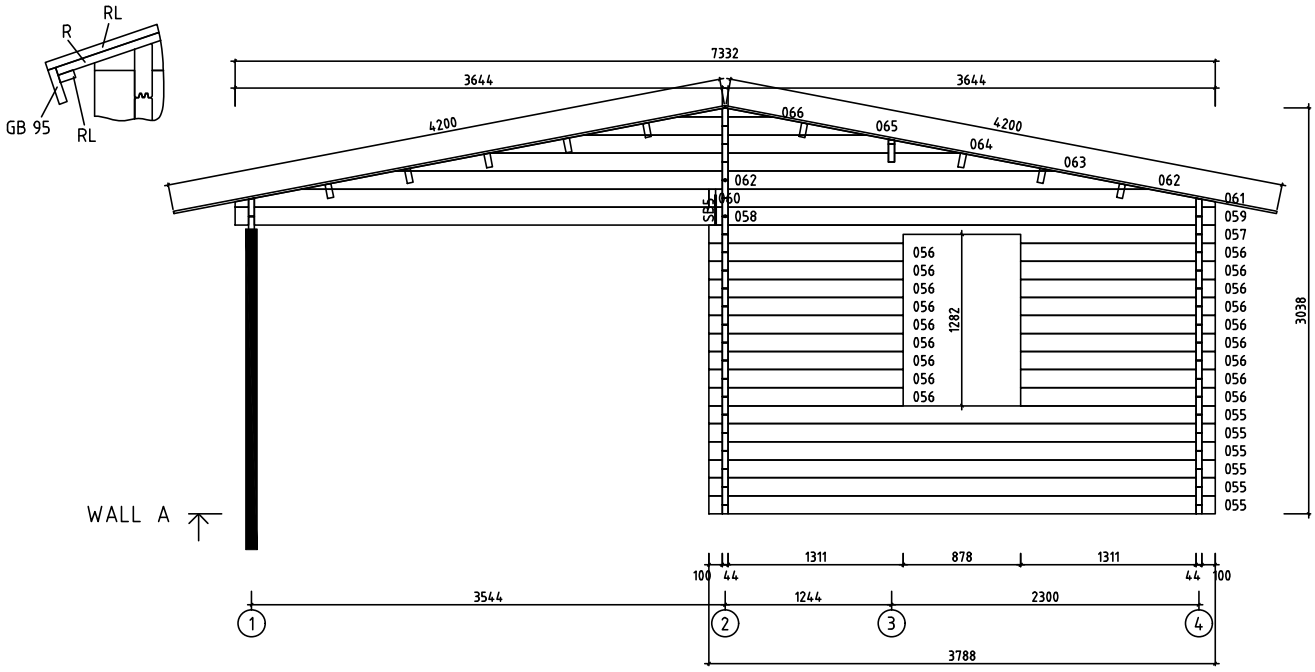


0 0.5m 1.0m 2.0m

Model	Canarias 44	Page	3
Drawing	WALL A	Scale	1:40
Material	4.4x13.5	Date	22.01.2024
File	Canarias 44.dwg	Drawn by	

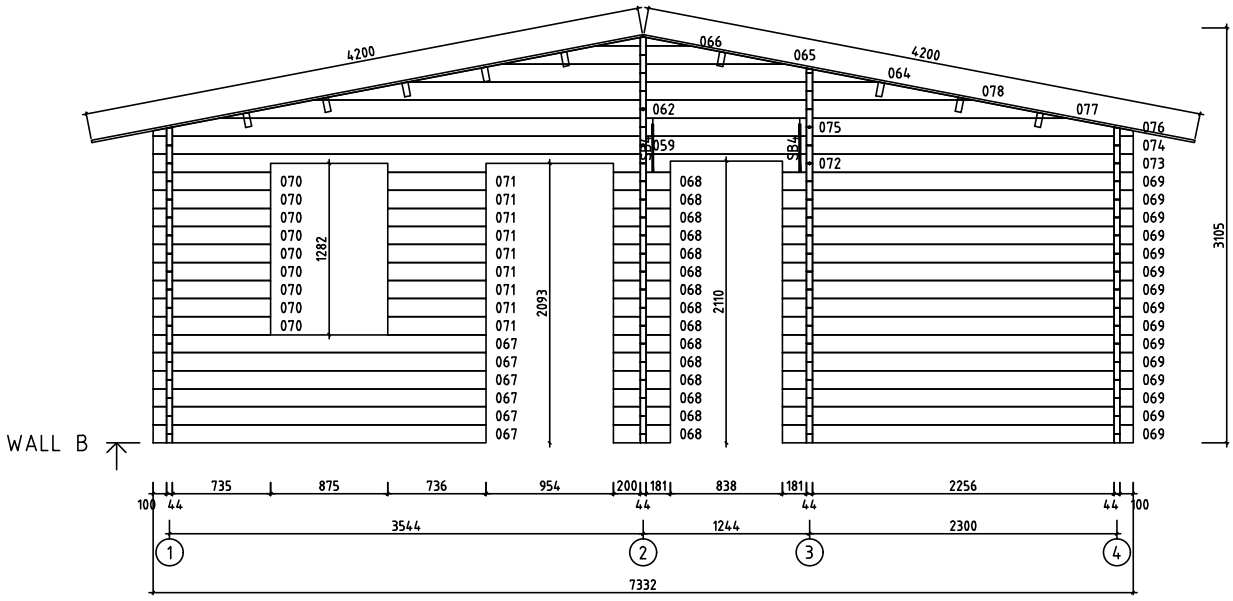


0 0.5m 1.0m 2.0m

Model	Canarias 44	Page	4
Drawing	WALL B	Scale	1:40
Material	4.4x13.5	Date	22.01.2024
File	Canarias 44.dwg	Drawn by	

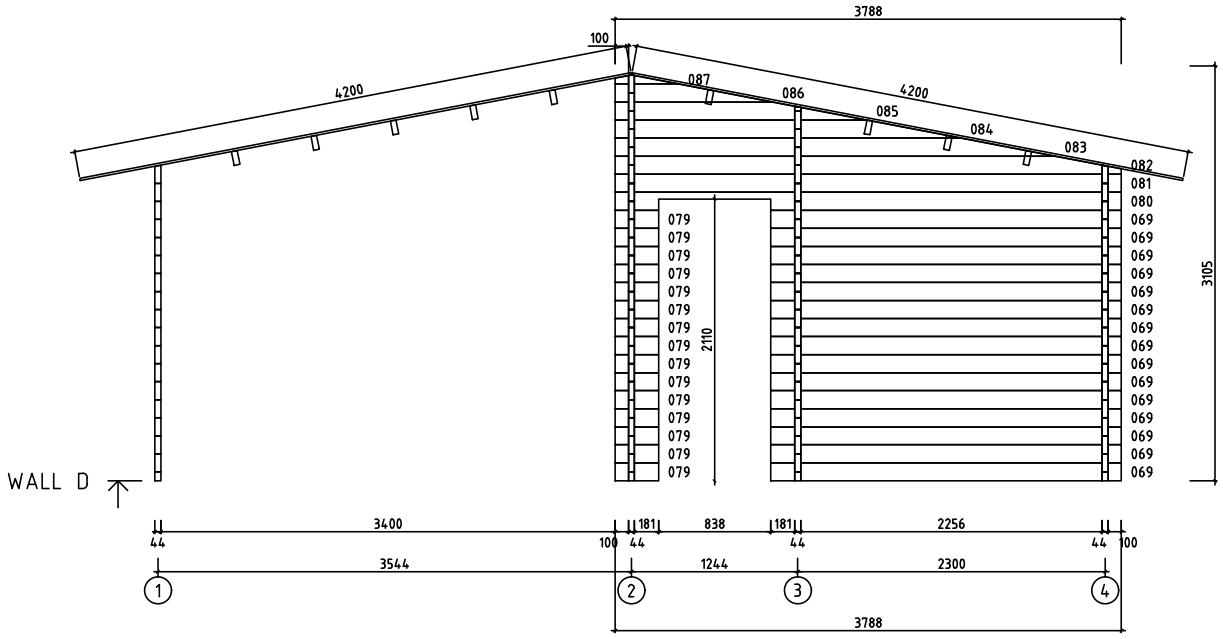


0 0.5m 1.0m 2.0m

Model	Canarias 44	Page	5
Drawing	WALL D	Scale	1:40
Material	4.4x13.5	Date	22.01.2024
File	Canarias 44.dwg	Drawn by	

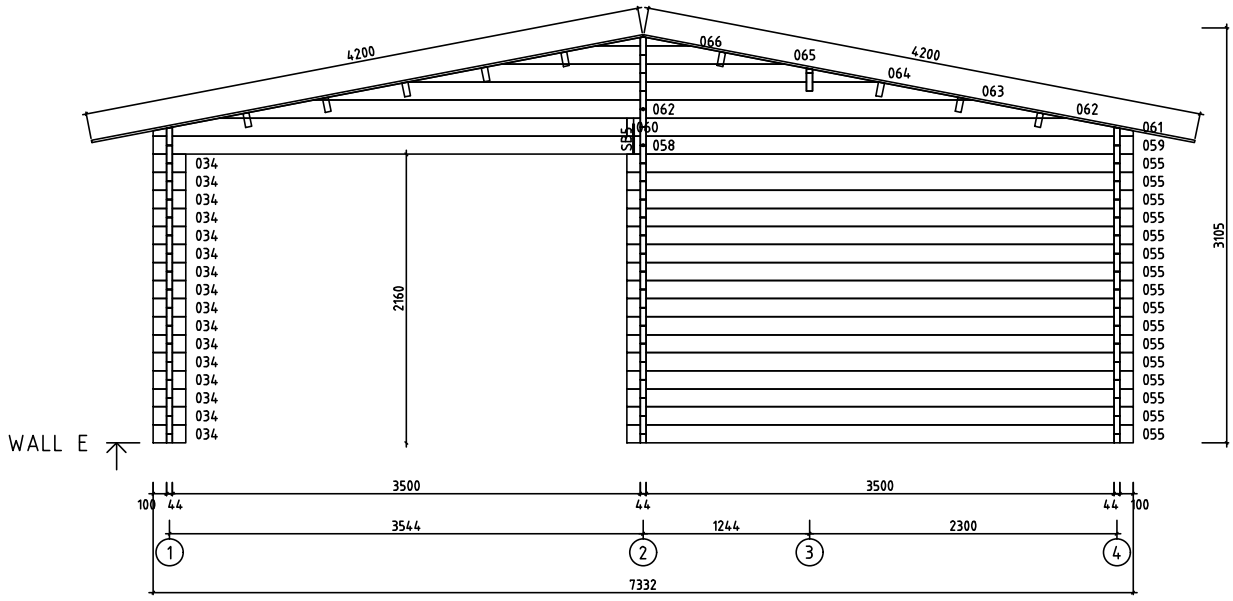


0 0.5m 1.0m 2.0m


Model	Canarias 44	Page	6
Drawing	WALL E	Scale	1:40
Material	4.4x13.5	Date	22.01.2024
File	Canarias 44.dwg	Drawn by	

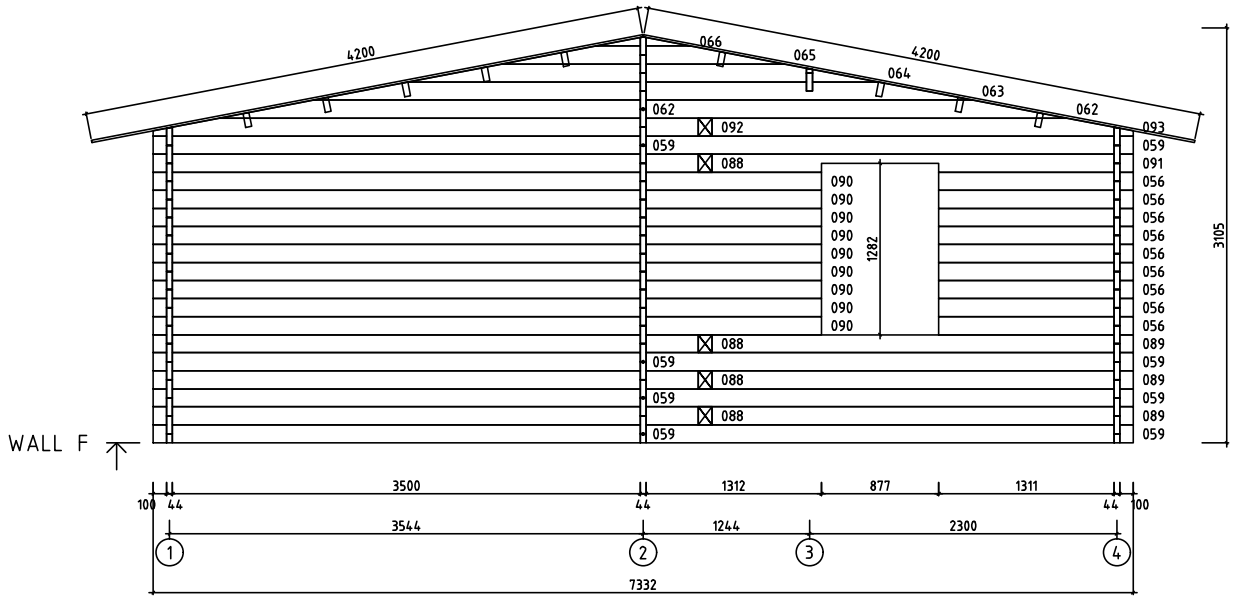


0 0.5m 1.0m 2.0m


Model	Canarias 44	Page	7
Drawing	WALL F	Scale	1:40
Material	4.4x13.5	Date	22.01.2024
File	Canarias 44.dwg	Drawn by	

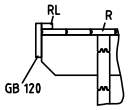

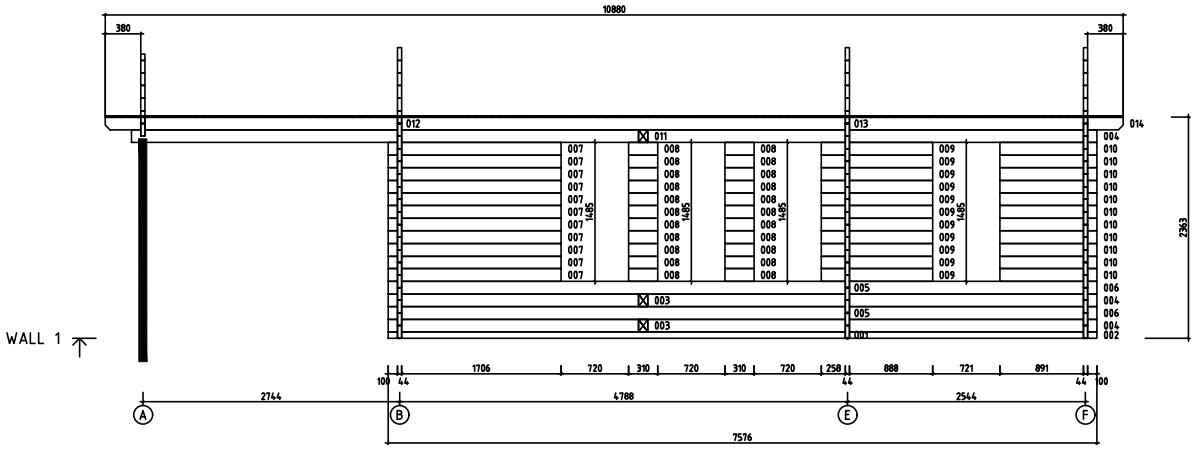


Model	Canarias 44	Page	8
Drawing	WALL 1	Scale	1:40
Material	4.4x13.5	Date	22.01.2024
File	Canarias 44.dwg	Drawn by	

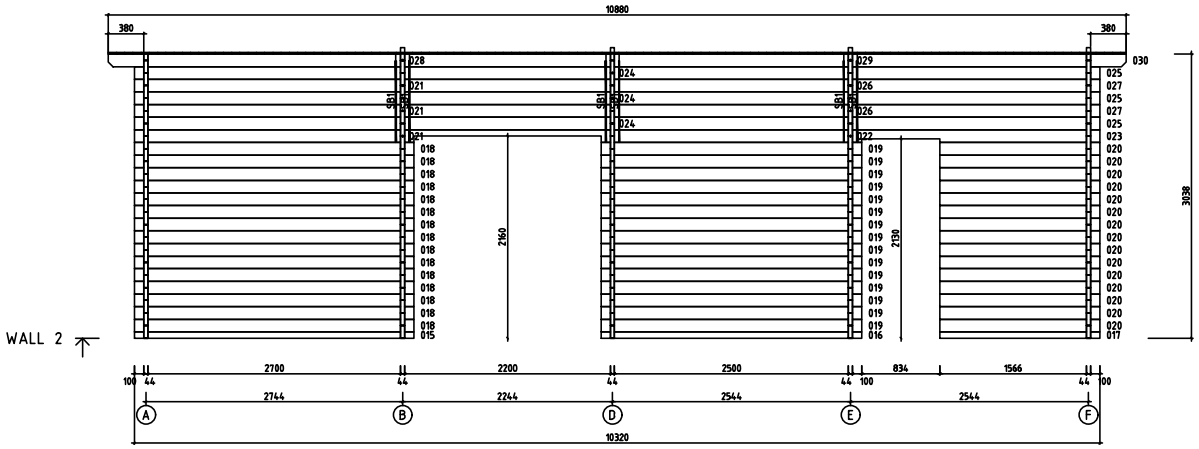

10880
380
380
030
D28
D21
D21
D24
D24
D24
D29
D26
D26
D22
025
027
025
027
025
023
020
020
020

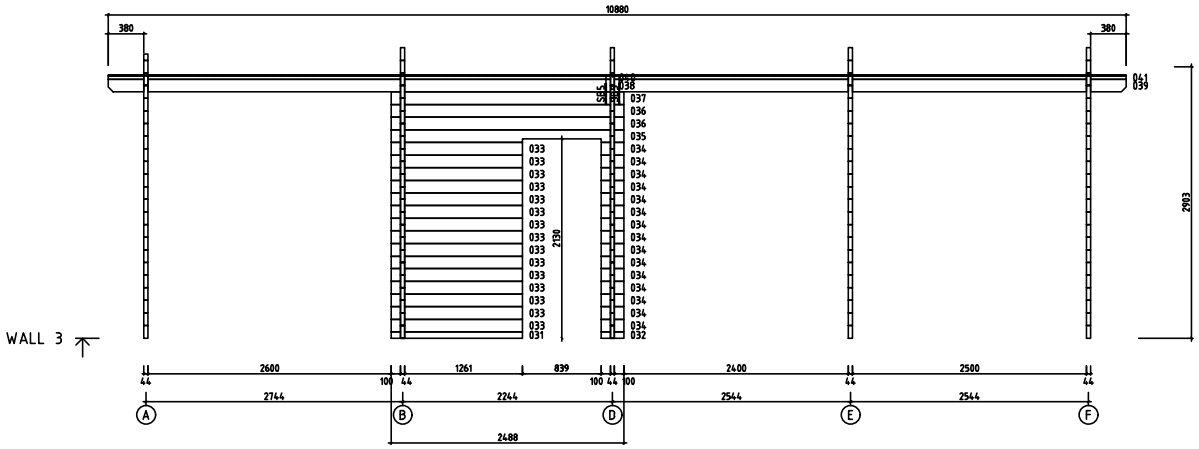



Model	Canarias 44	Page	10
Drawing	WALL 3	Scale	1:40
Material	4.4x13.5	Date	22.01.2024
File	Canarias 44.dwg	Drawn by	

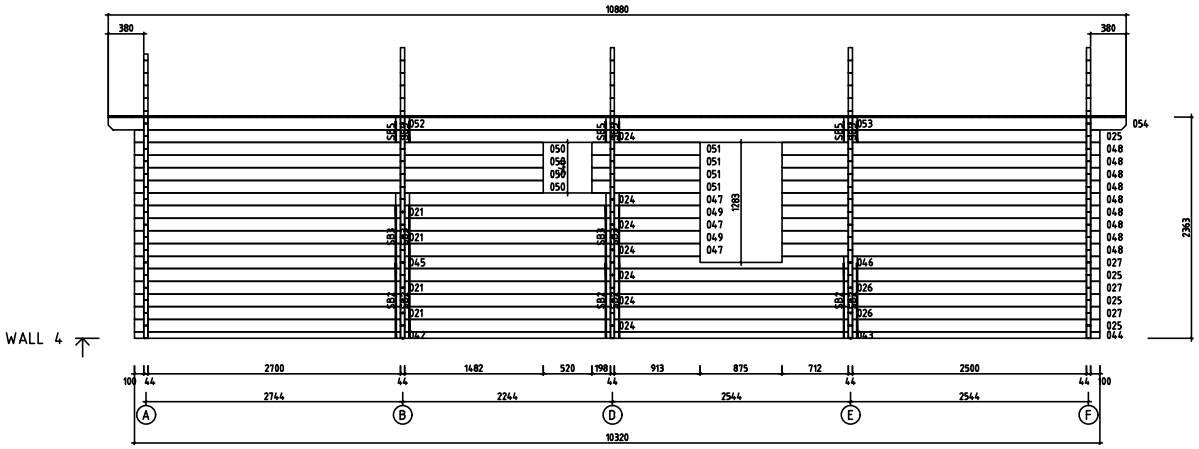



Model	Canarias 44	Page	11
Drawing	WALL 4	Scale	1:40
Material	4.4x13.5	Date	22.01.2024
File	Canarias 44.dwg	Drawn by	

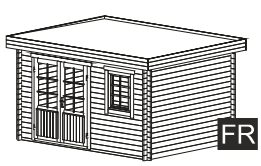


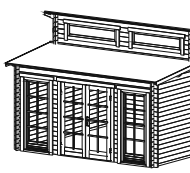


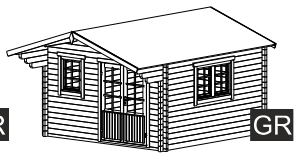


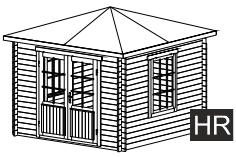


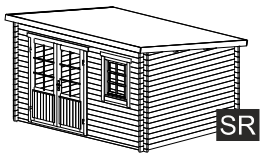


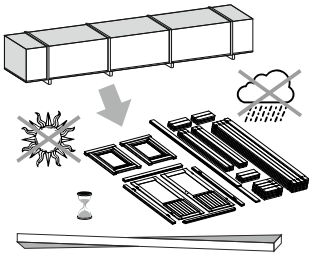


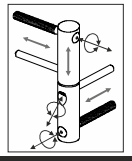


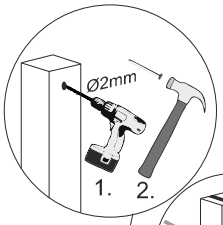


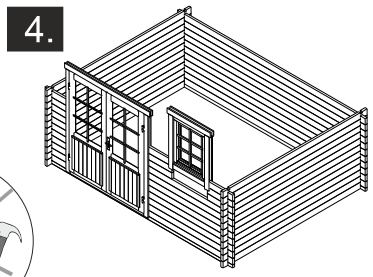


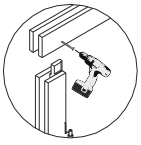

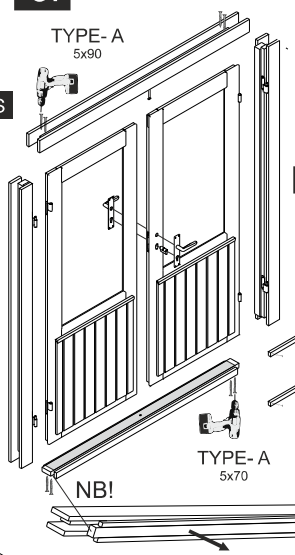







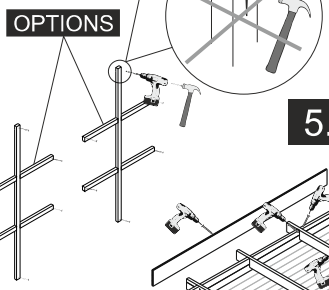


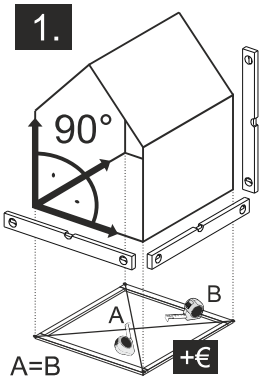

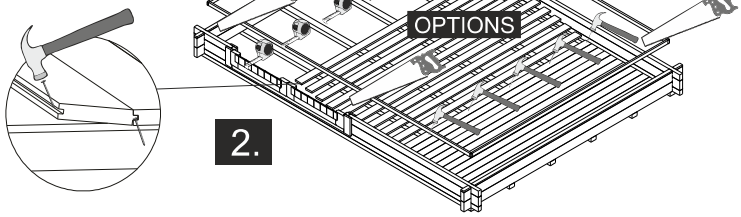

The guide is illustrative. This guide is not project specification.
Der Leitfaden ist illustrativ. Dieser Leitfaden ist keine Projektspezifikation.
De gids is illustratief. Deze gids is geen projectspecificatie.

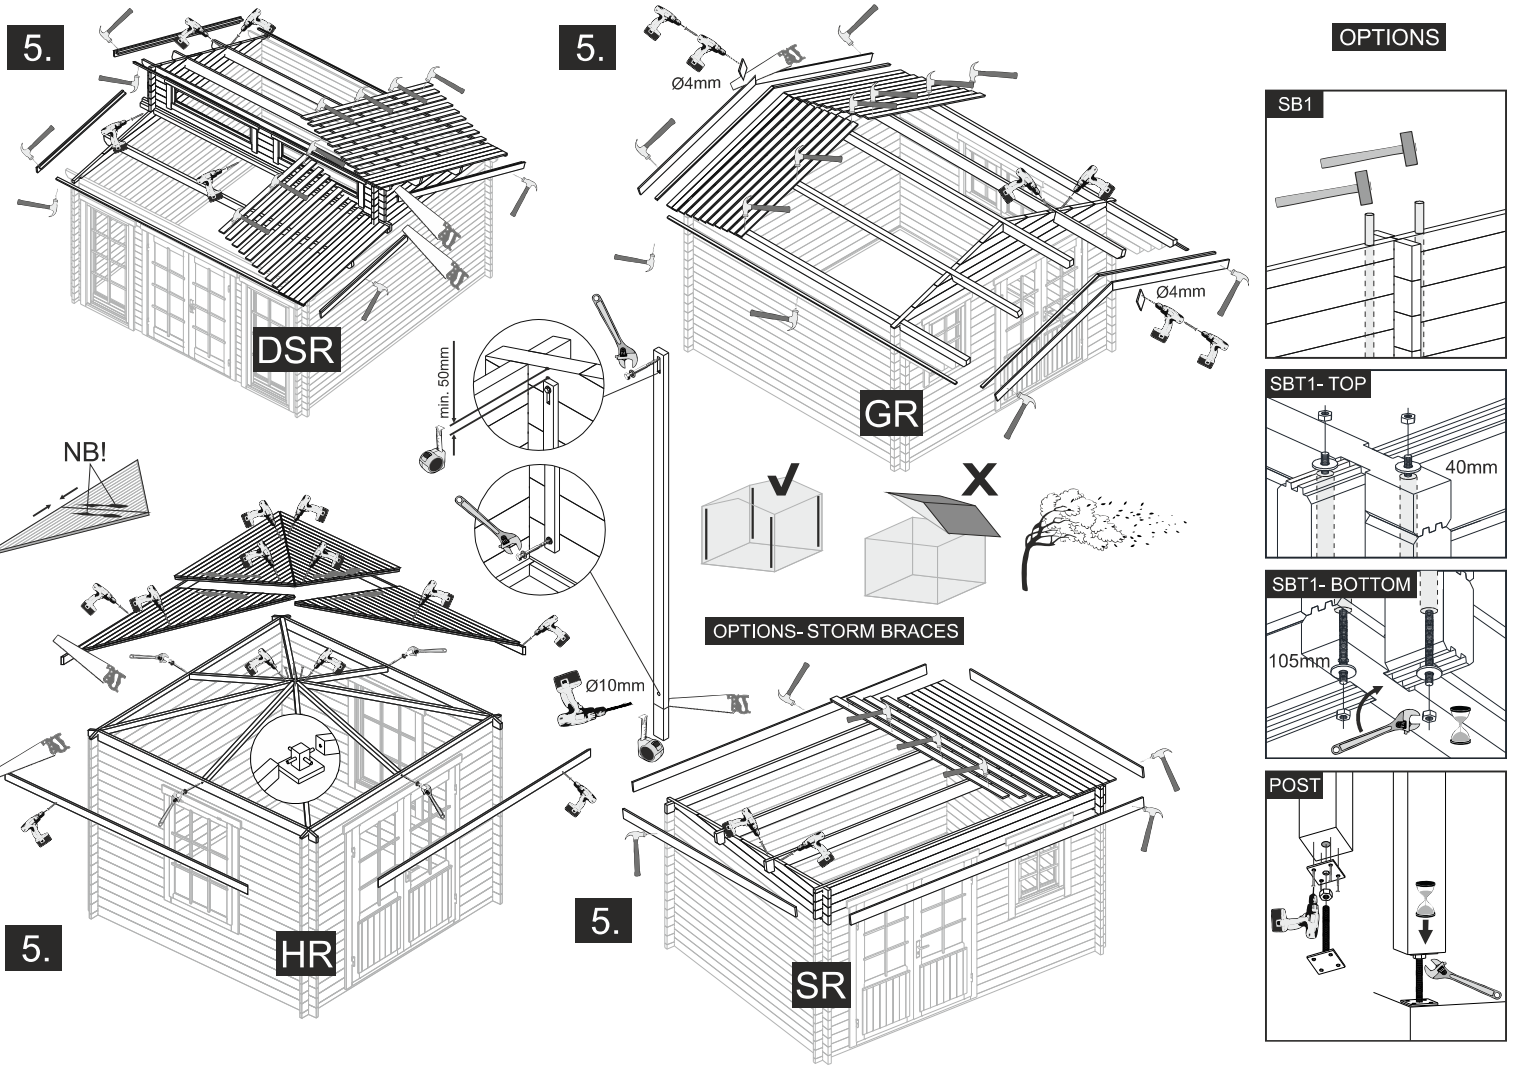
5.
DSR
5.
Ø4mm
Ø4mm
GR
min. 50mm
NB!
OPTIONS- STORM BRACES
Ø10mm
5.
HR
5.
SR
OPTIONS
SB1
SBT1- TOP
40mm
SBT1- BOTTOM
105mm
POST

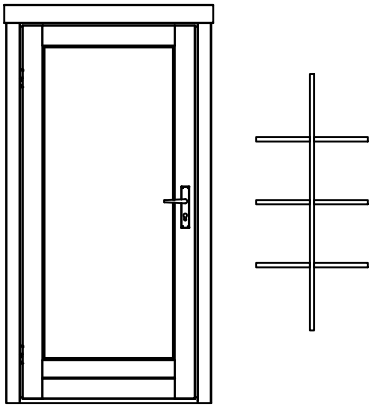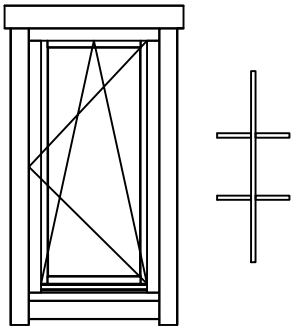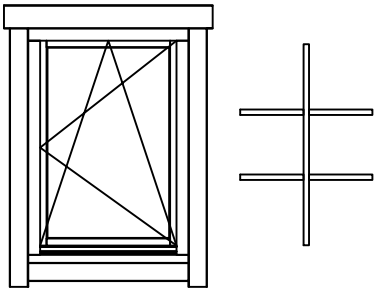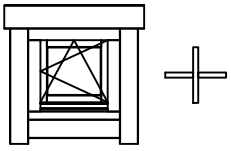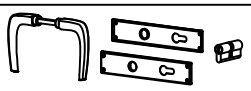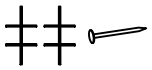Pos	Specification-Spezifikation-Specificatie-Nomenclature-Elementi-Especification Canarias 44	Qty	Profile (mm)	Lenght (mm)
	DOOR 945x2050 SD08-8 F 945x2050-44 ISO L 	1		
	WINDOW 710x1440 W0-6DK 710x1440-44 R ISO CREMONE 	4		
	WINDOW 865x1245 W0-6DK 865x1245-44 R ISO CREMONE 	4		
	WINDOW 510x510 W0-4DK 510x510-44 R ISO CREMONE 	1		
	Door kit-Tür satz-Deur set-Kit porte-Kit porta-Kit para puerta 	1		
	Nail 1.6x30-Nagel-Spijker-Clou-Chiodo-Clavo 	60	1.6x30	

Kood	Canarias 44	Materjal	File	Canarias 44.dwg	Leht	7/7