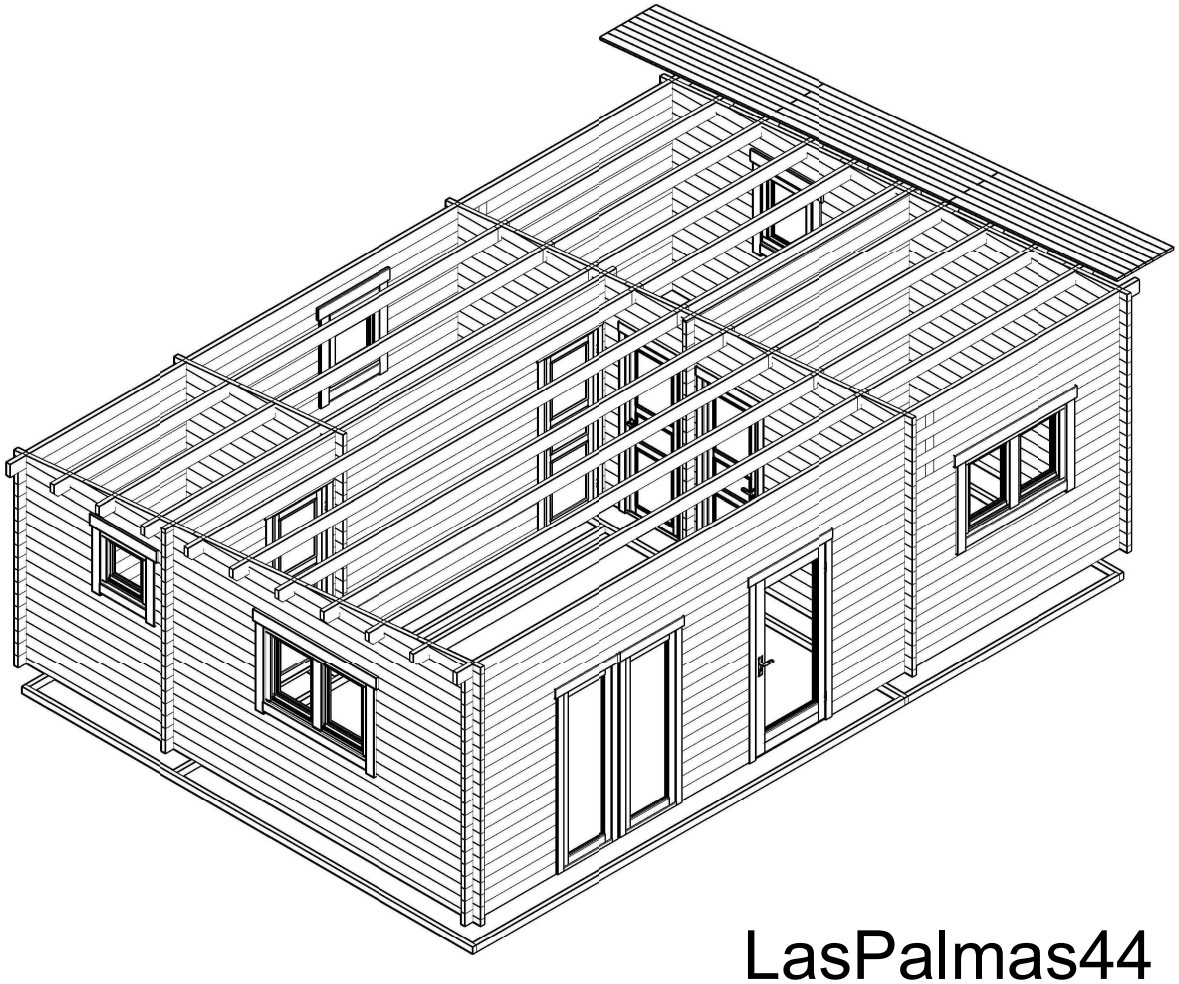
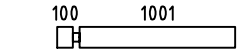
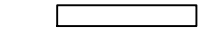
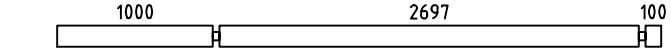
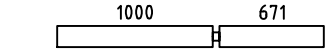
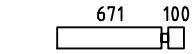
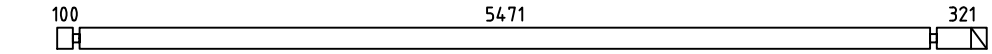
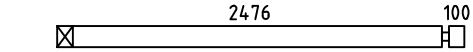
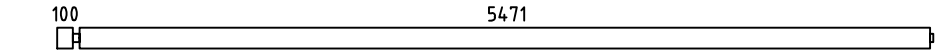
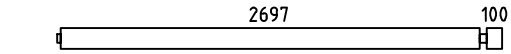
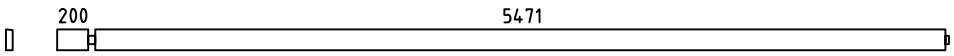
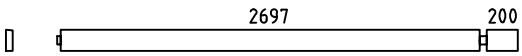
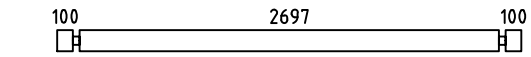
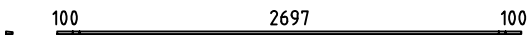
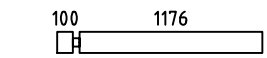
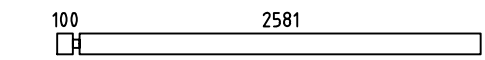
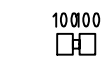
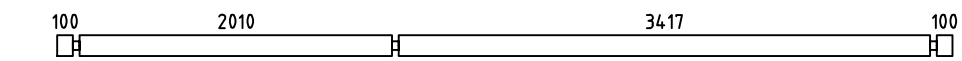
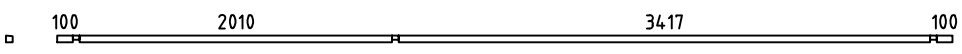
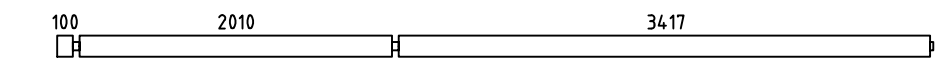
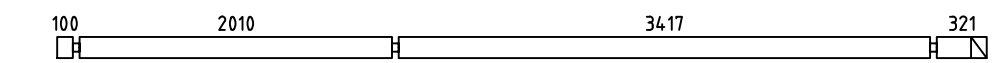
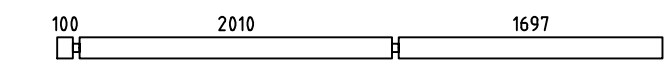
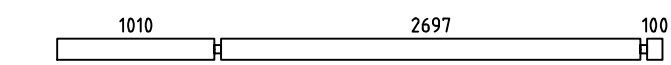
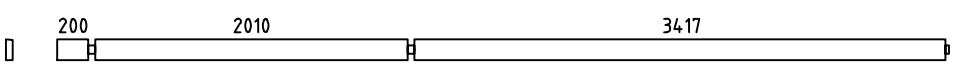
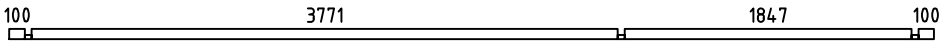
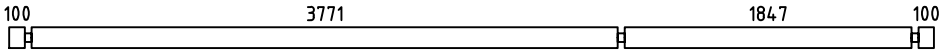
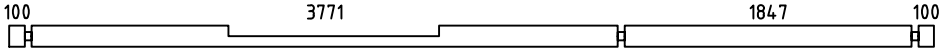
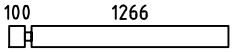
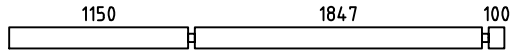
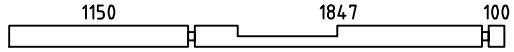
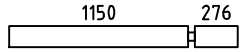
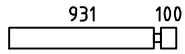
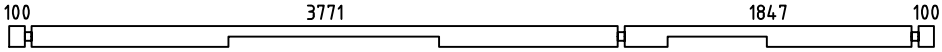
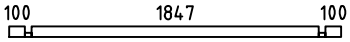
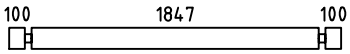
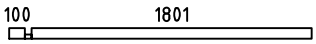
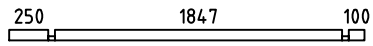
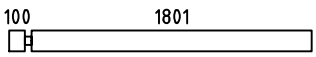
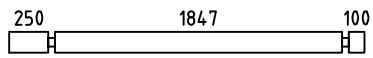
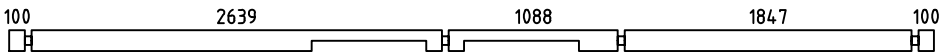
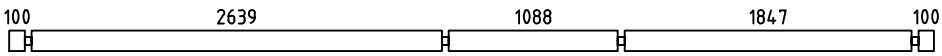
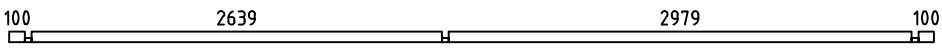
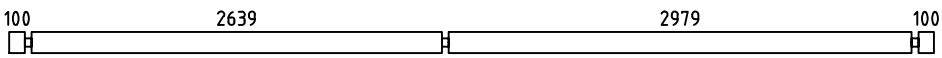
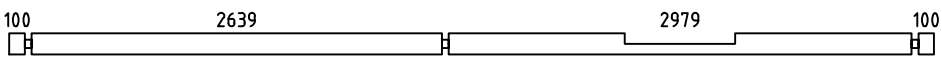
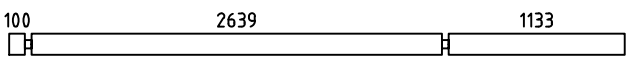
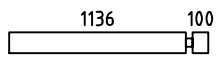













LasPalmas44 ISO

Pos	Specification-Spezifikation-Specificatie-Nomenclature-Elementi-Especification	Qty	Profile (mm)	Lenght (mm)
001		15	44x135	1145
002		15	44x135	895
003		8	44x135	3885
004		7	44x135	1715
005		7	44x135	815
006		3	44x135	5980
007		8	44x135	2620
008		2	44x135	5637
009		6	44x135	2863
010		1	44x135	5737
011		2	44x135	2963
012		19	44x135	2985
013		1	44x16	2985
014		15	44x135	1320
015		15	44x135	2725
016		29	44x135	244
017		3	44x135	5759
018		1	44x44	5759
019		4	44x135	5637
020		5	44x135	5980
021		7	44x135	3895
022		7	44x135	3895
023		1	44x135	5737







Kood	Materjal	File LasPalmas44 ISO.dwg	Leht 1/5

Pos	Specification-Spezifikation-Specificatie-Nomenclature-Elementi-Especification	Qty	Profile (mm)	Lenght (mm)
024		1	44x68	5950
025		8	44x135	5950
026		1	44x135	5950
027		6	44x135	1410
028		1	44x135	3185
029		1	44x135	3185
030		4	44x135	1470
031		4	44x135	1075
032		1	44x135	5950
038		1	44x68	2135
039		16	44x135	2135
042		1	44x68	1945
043		1	44x68	244
044		1	44x68	2285
045		14	44x135	1945
046		14	44x135	2285
047		1	44x135	5950
048		1	44x135	5950
052		1	44x68	5950
053		8	44x135	5950
054		1	44x135	5950
055		6	44x135	3960
056		6	44x135	1280




Kood	Materjal	File LasPalmas44 ISO.dwg	Leht 2/5

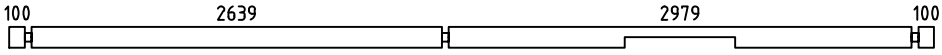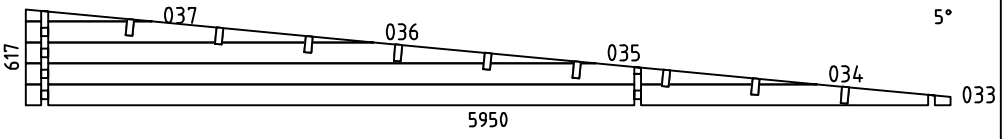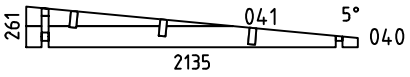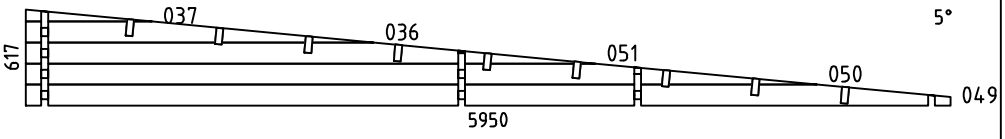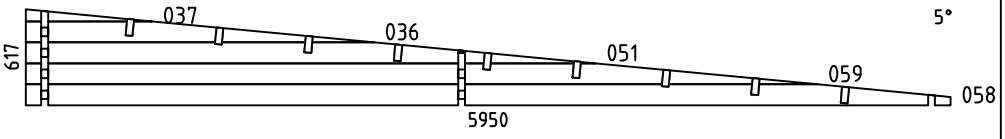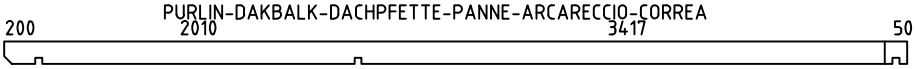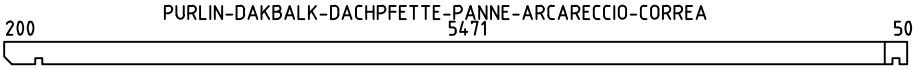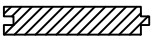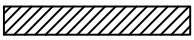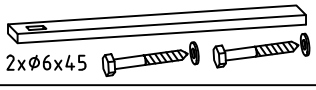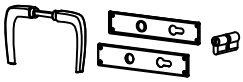Pos	Specification-Spezifikation-Specificatie-Nomenclature-Elementi-Especification	Qty	Profile (mm)	Lenght (mm)
057		1	44x135	5950
WA-1		1		
WB-1		1		
WC-1		1		
WD-1		1		
FB1	FOUNDATION BEAM-FUND.BALKEN-FUND.BALK	3	44x70	5750
FB3	FOUNDATION BEAM-FUND.BALKEN-FUND.BALK	3	44x70	5471
FB4	FOUNDATION BEAM-FUND.BALKEN-FUND.BALK	3	44x70	2697
FB2	FOUNDATION BEAM-FUND.BALKEN-FUND.BALK	1	44x70	1847
PL1	PURLIN-DAKBALK-DACHPFETTE-PANNE-ARCARECCIO-CORREA 	3	44x144	5809
PL3	PURLIN-DAKBALK-DACHPFETTE-PANNE-ARCARECCIO-CORREA 	6	44x144	5809
PL2	PURLIN-DAKBALK-DACHPFETTE-PANNE-ARCARECCIO-CORREA 	9	44x144	3035
R-1	Roof board-Dachbrett-Dakplank-Volige-Tavola tetto-Tabla de tejado 	99+1 77+1	88x18 114x18	4465
R-2	Roof board-Dachbrett-Dakplank-Volige-Tavola tetto-Tabla de tejado 	99+1 77+1	88x18 114x18	2145
GB-1	Gable board 120-Giebelblende-Gevelplank-Planche de rive-Tavola di bordo-Tabla de borde 	4	18x120	3325
GB-2	Gable board 120-Giebelblende-Gevelplank-Planche de rive-Tavola di bordo-Tabla de borde 	4	18x120	4370
RL-1	Roofing lath 2000-Giebelleiste-Gevellijst-Latte de rive-Listello di bordo-Listones de borde 	1	18x40	2rmt
RL-2	Roofing lath 3000-Giebelleiste-Gevellijst-Latte de rive-Listello di bordo-Listones de borde 	10	18x40	30rmt.
SS-1	Storm slat kit-Sturmleiste satz-Stormanker set-Kit de latte anti tempéte-Kit listello di tempesta-Kit liston anti tormenta 	4	18x40	3000
	Door kit-Tür satz-Deur set-Kit porte-Kit porta-Kit para puerta 	1		

Kood	Materjal	File LasPalmas44 ISO.dwg	Leht 3/5

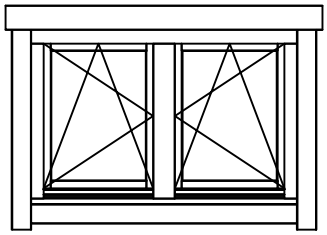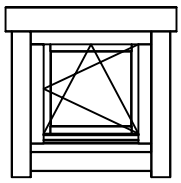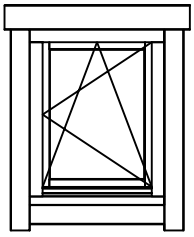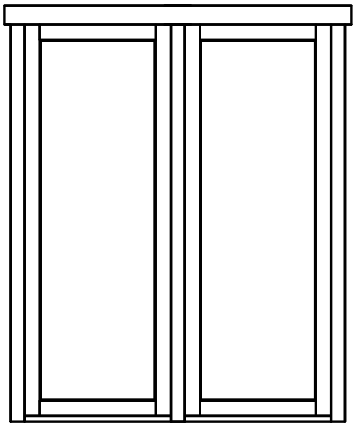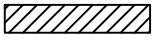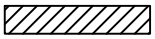
Pos	Specification-Spezifikation-Specificatie-Nomenclature-Elementi-Especification	Qty	Profile (mm)	Lenght (mm)
	WINDOW 1345x900 DW0DK 1345x900-44 ISO CREMONE 	2		
	WINDOW 630x630 W0DK 630x630-44 R ISO CREMONE 	1		
	WINDOW 700x900 W0DK 700x900-44 R ISO CREMONE 	2		
	WINDOW 800x1980 W0U F 800x1980-44 ISO + W0U F 800x1980-44 ISO 	1+1		
	Window trim board 	4	18x43	735
	Window trim board 	6	18x70	1950
	Window trim board 	2	18x95	1740
	Screw-Schraube-Schroef 4x60	40		

Kood	Materjal	File LasPalmas44 ISO.dwg	Leht 4/5

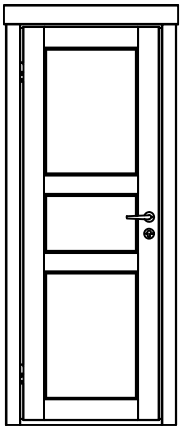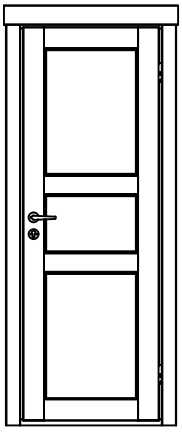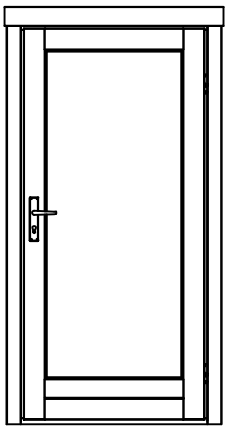
Pos	Specification-Spezifikation-Specificatie-Nomenclature-Elementi-Especification	Qty	Profile (mm)	Lenght (mm)
	DOOR 725x1990 IND F 725x1990-44 L 	3		
	DOOR 725x1990 IND F 725x1990-44 R 	1		
	DOOR 945x1980 SD08 F 945x1980-44 ISO R 	1		

Kood	Materjal	File LasPalmas44 ISO.dwg	Leht 5/5


H = 1.800 m
TOTAL: 45.79 m2

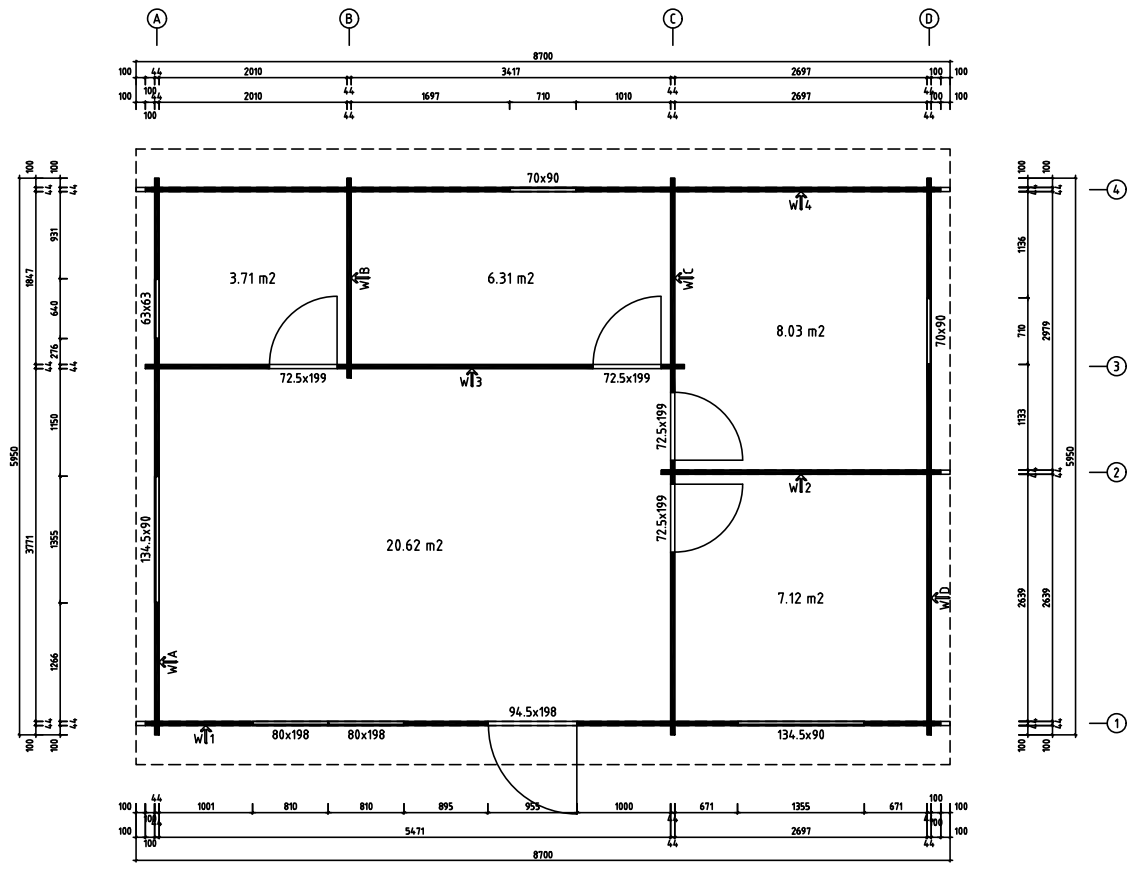


Model	LasPalmas44 ISO	Page	PLAN
Client		Scale	1:40
Material	44x135	Date	03.11.2022
Company		File	LasPalmas44 ISO.dwg

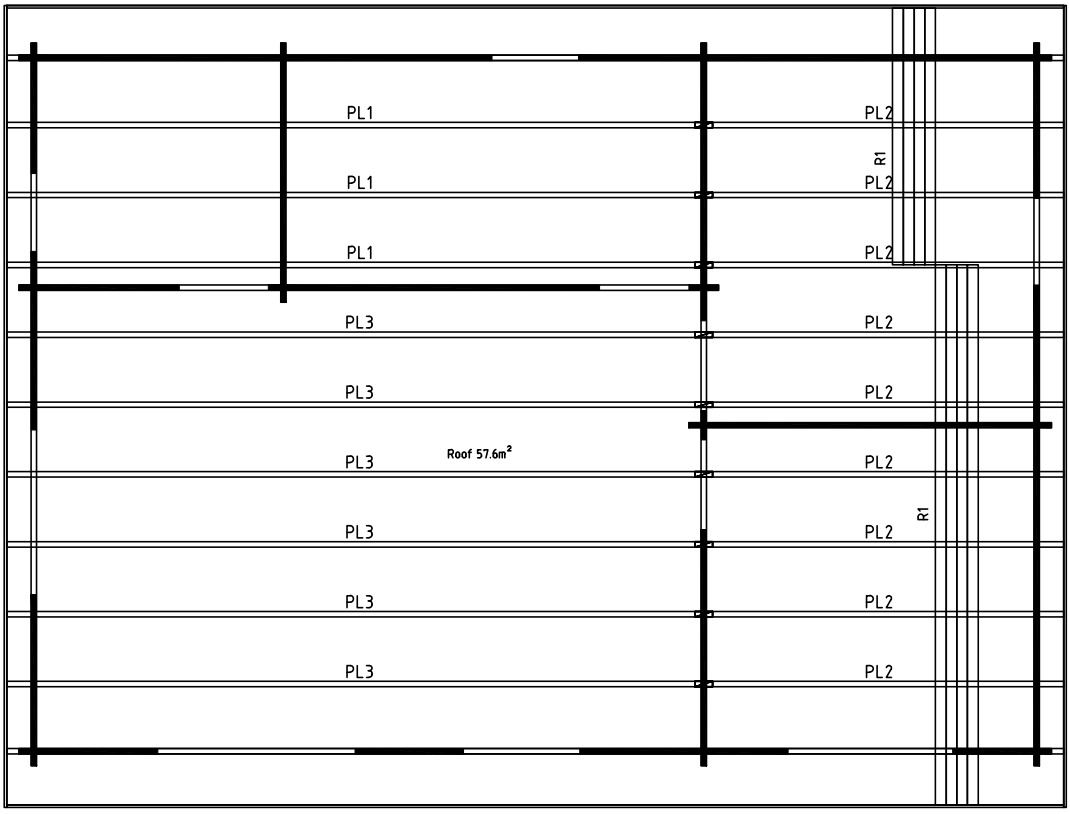


Model	LasPalmas44 ISO	Page	ROOF
Client		Scale	1:40
Material	44x135	Date	03.11.2022
Company		File	LasPalmas44 ISO.dwg

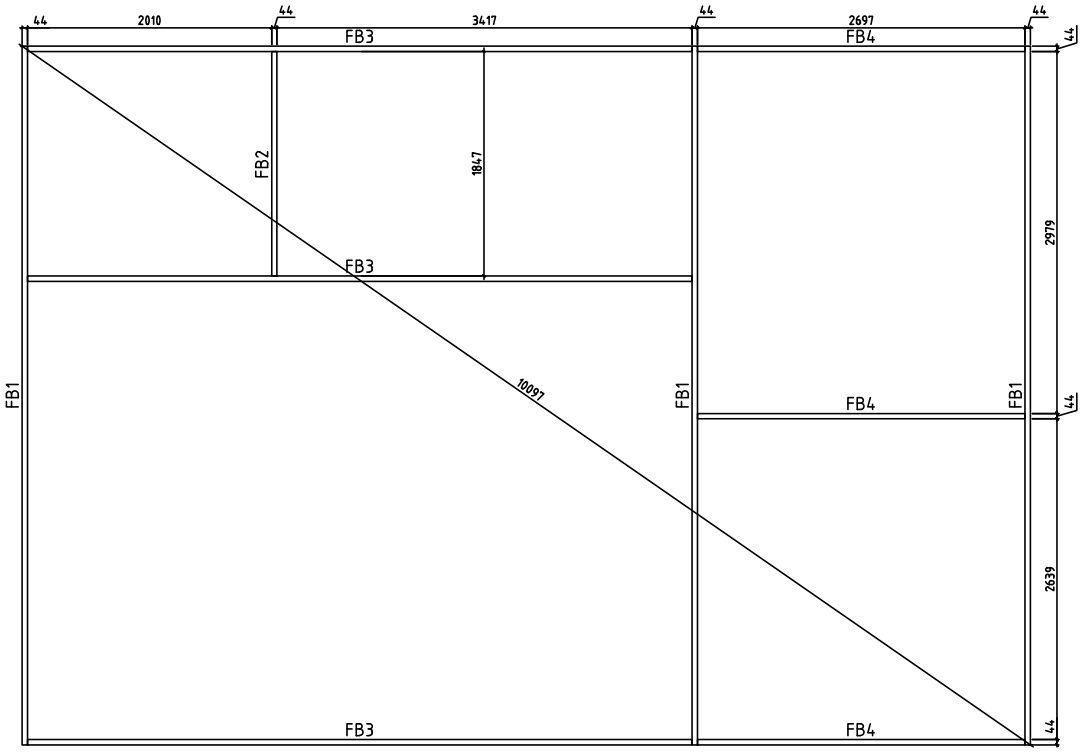


Model	LasPalmas44 ISO	Page	FOUNDATION
Client		Scale	1:40
Material	44x135	Date	03.11.2022
Company		File	LasPalmas44 ISO.dwg

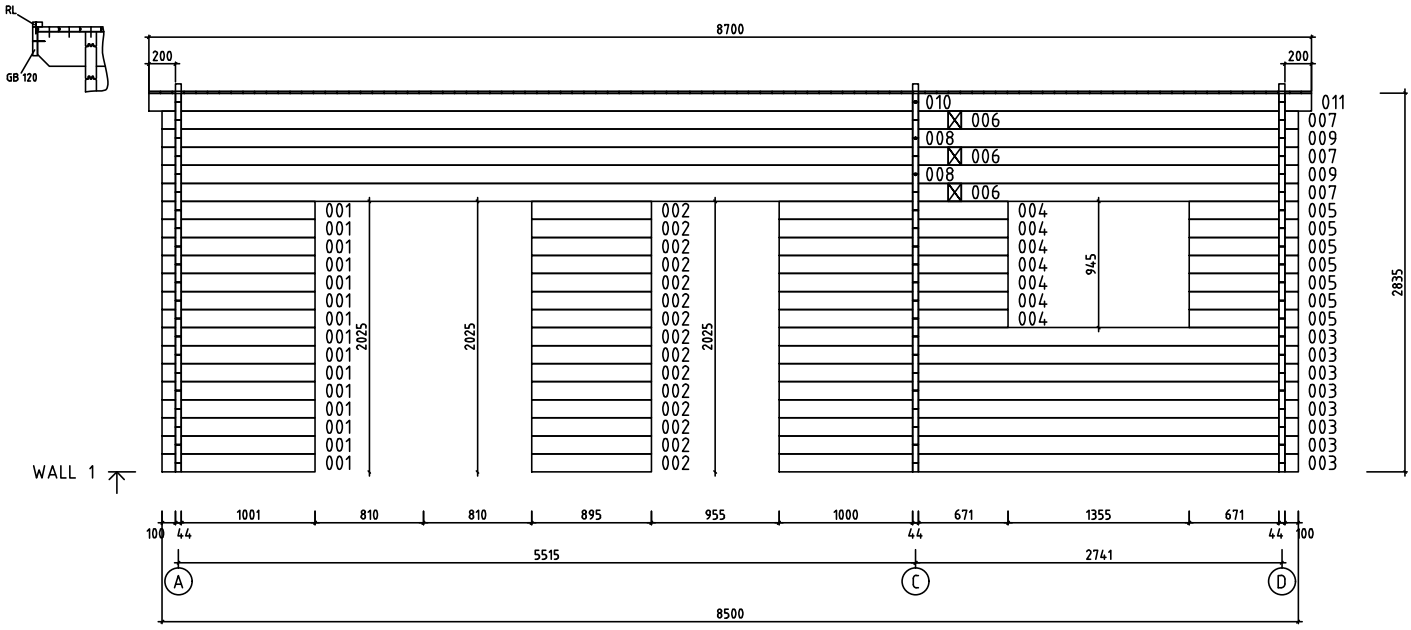


Model	LasPalmas44 ISO	Page	7
Client		Scale	1:40
Material	4.4x13.5	Date	03.11.2022
Company		File	LasPalmas44 ISO.dwg

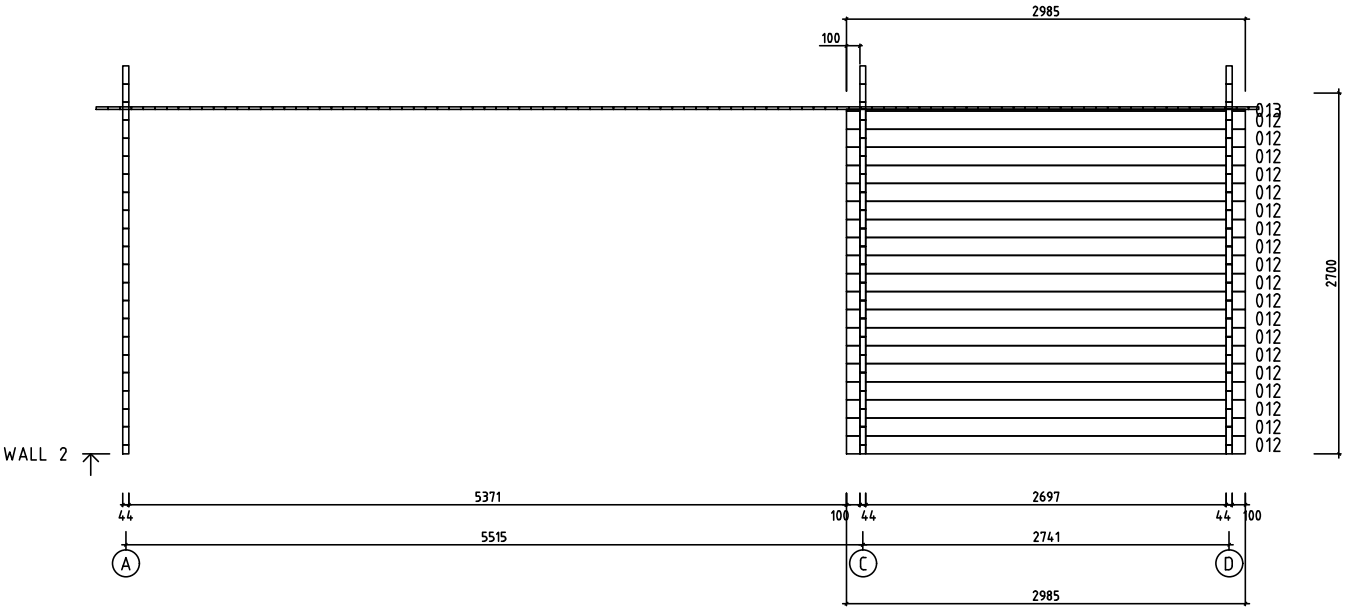


Model	LasPalmas44 ISO	Page	8
Client		Scale	1:40
Material	4.4x13.5	Date	03.11.2022
Company		File	LasPalmas44 ISO.dwg

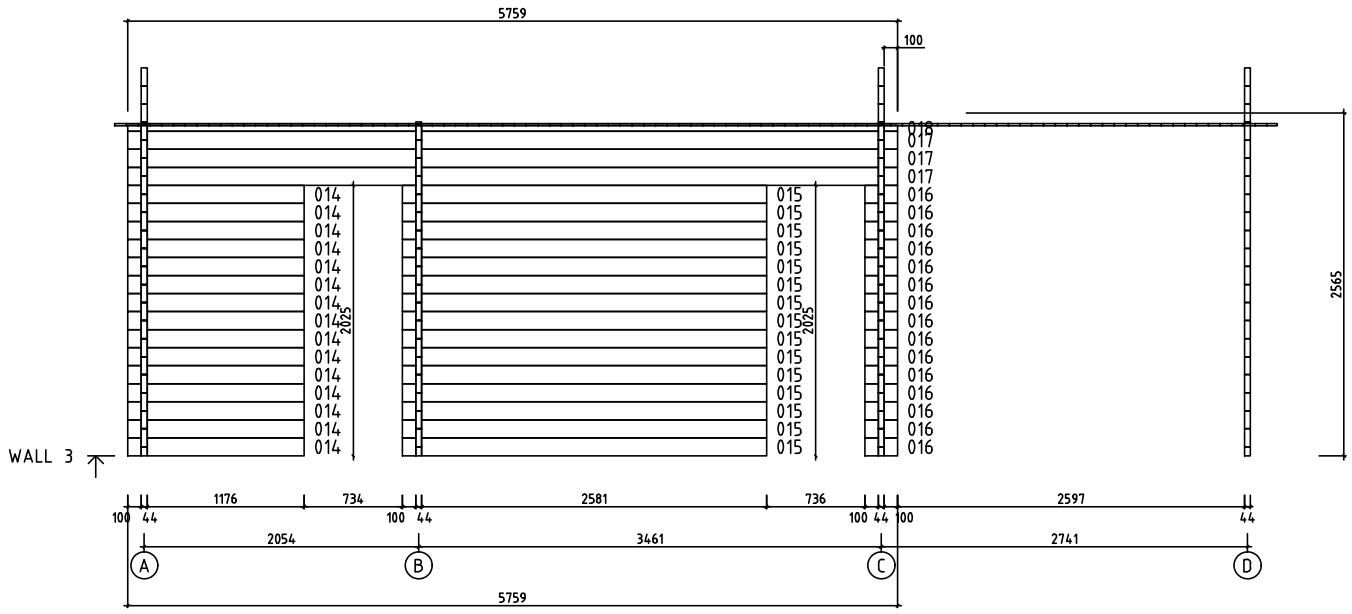


Model	LasPalmas44 ISO	Page	9
Client		Scale	1:40
Material	4.4x13.5	Date	03.11.2022
Company		File	LasPalmas44 ISO.dwg

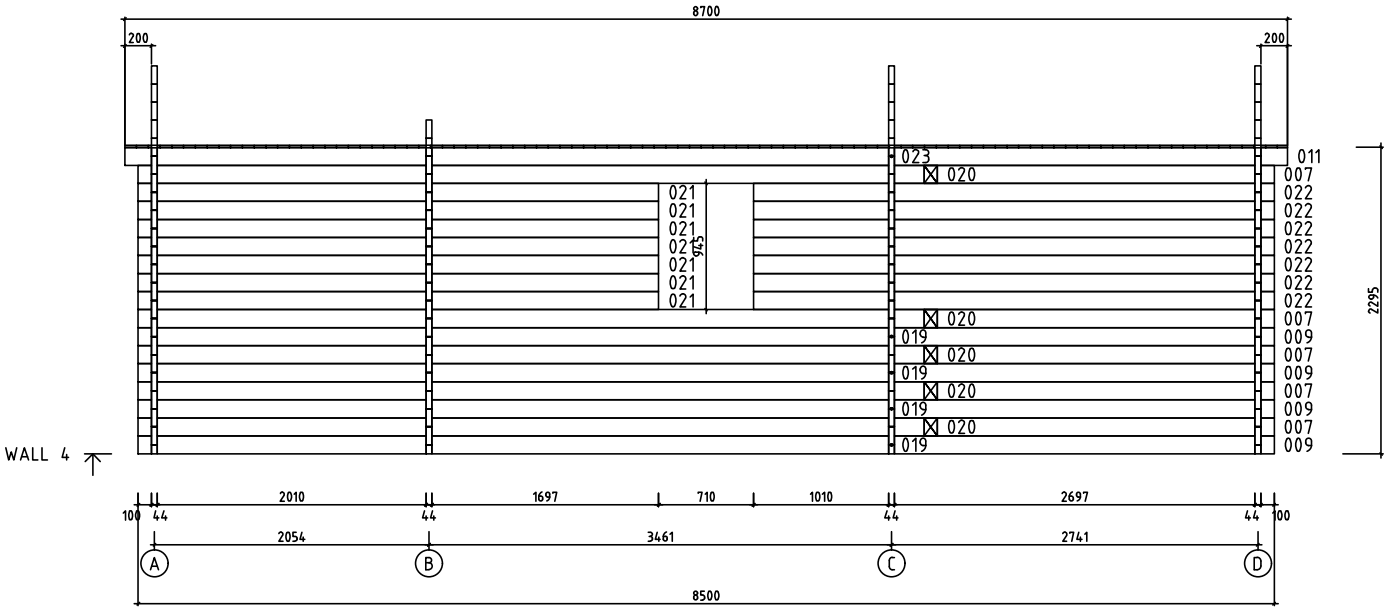


Model	LasPalmas44 ISO	Page	10
Client		Scale	1:40
Material	4.4x13.5	Date	03.11.2022
Company		File	LasPalmas44 ISO.dwg

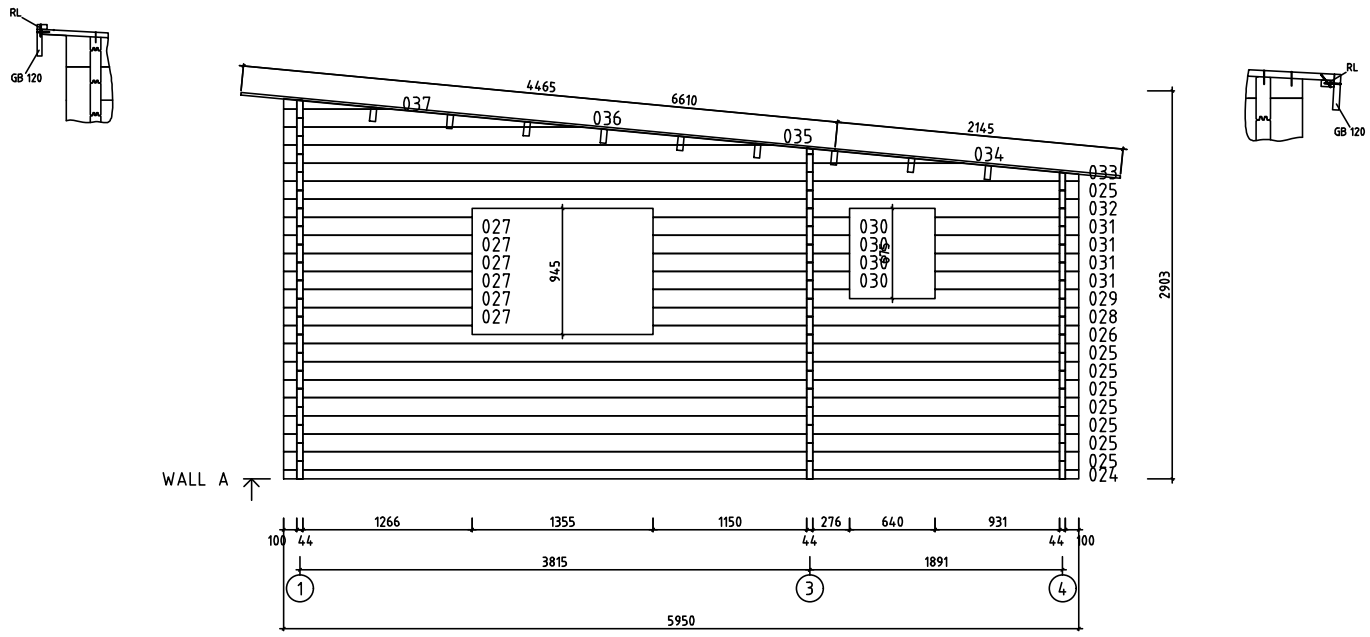


Model	LasPalmas44 ISO	Page	3
Client		Scale	1:40
Material	4.4x13.5	Date	03.11.2022
Company		File	LasPalmas44 ISO.dwg

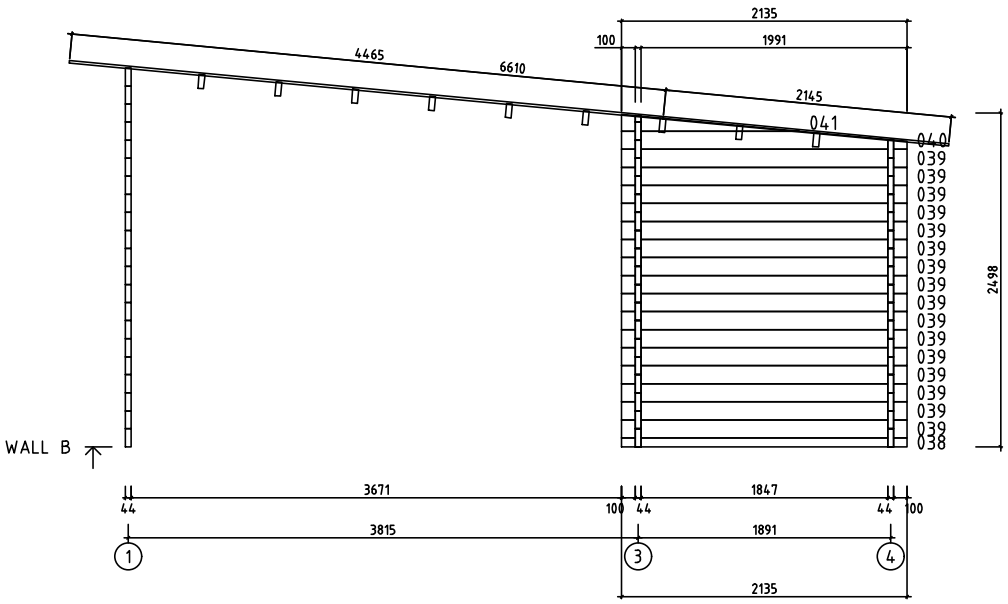


Model	LasPalmas44 ISO	Page	4
Client		Scale	1:40
Material	4.4x13.5	Date	03.11.2022
Company		File	LasPalmas44 ISO.dwg

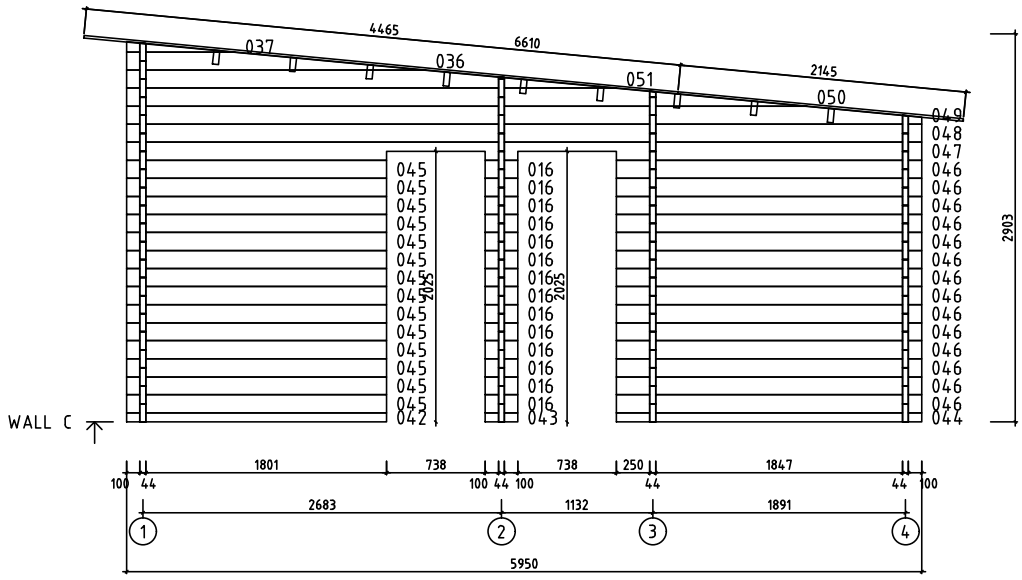


Model	LasPalmas44 ISO	Page	5
Client		Scale	1:40
Material	4.4x13.5	Date	03.11.2022
Company		File	LasPalmas44 ISO.dwg

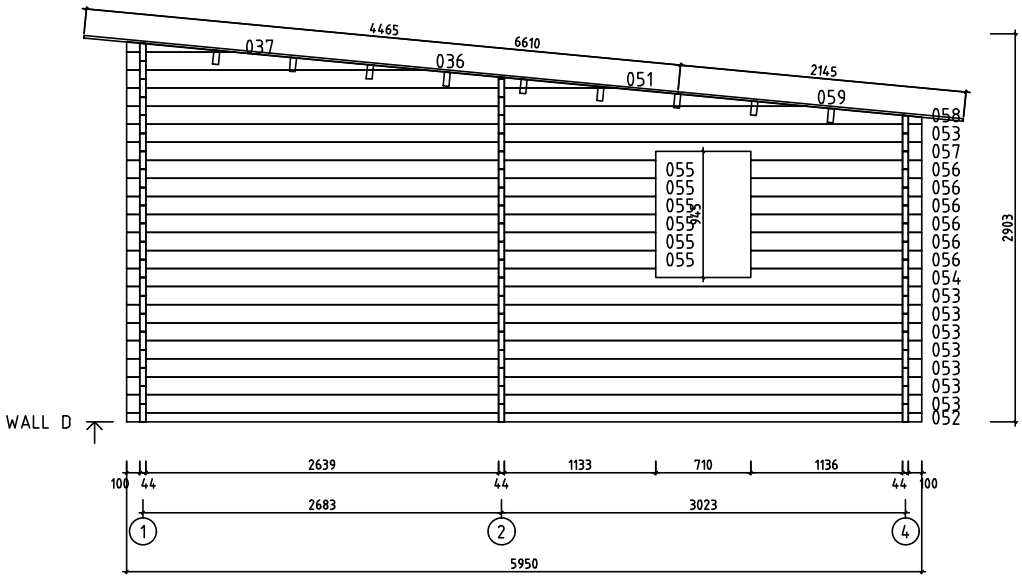


Model	LasPalmas44 ISO	Page	6
Client		Scale	1:40
Material	4.4x13.5	Date	03.11.2022
Company		File	LasPalmas44 ISO.dwg

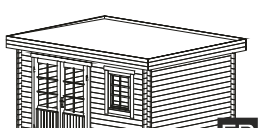


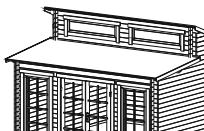




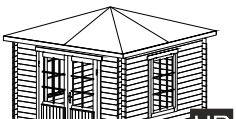





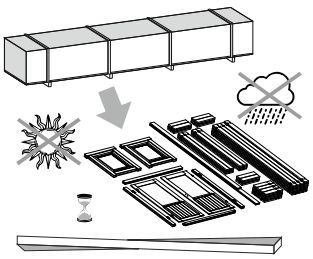


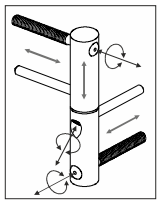



ADJUSTABLE HINGES

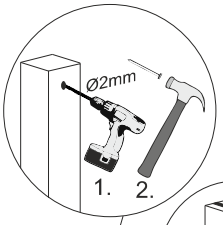


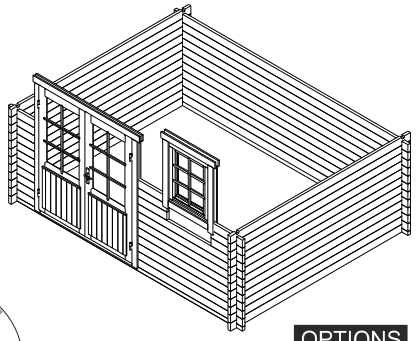

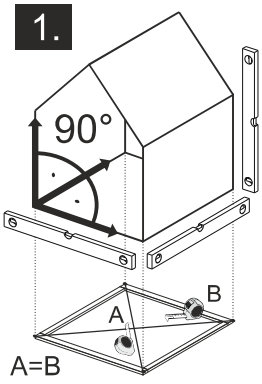


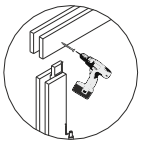


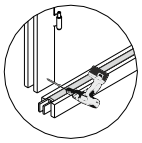

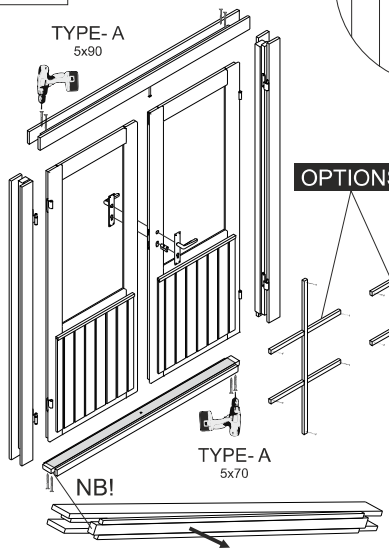



OPTIONS

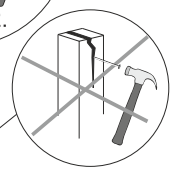


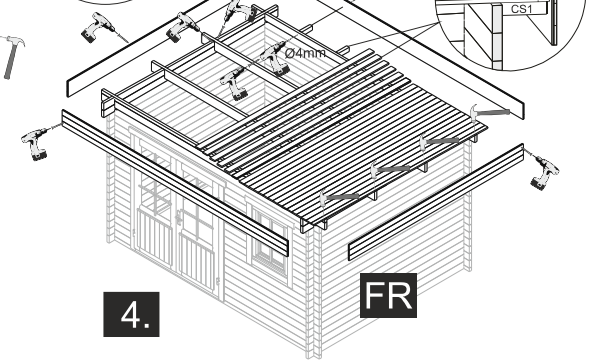


The guide is illustrative. This guide is not project specification.
Der Leitfaden ist illustrativ. Dieser Leitfaden ist keine Projektspezifikation.
De gids is illustratief. Deze gids is geen projectspecificatie.

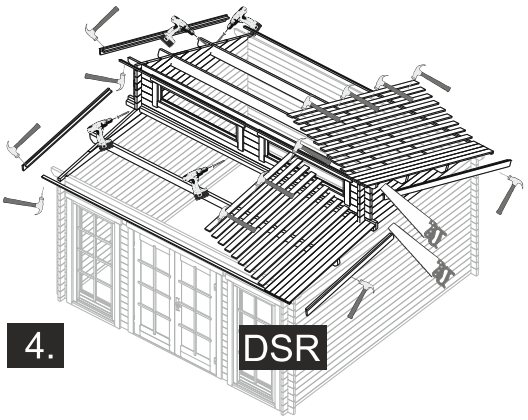

4.
DSR

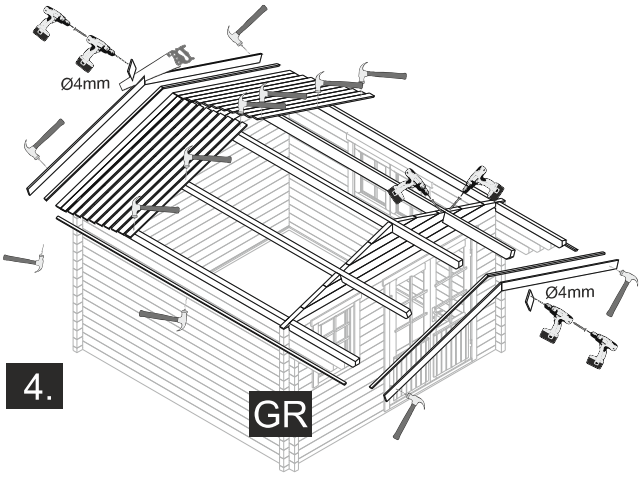

Ø4mm
Ø4mm
4.
GR

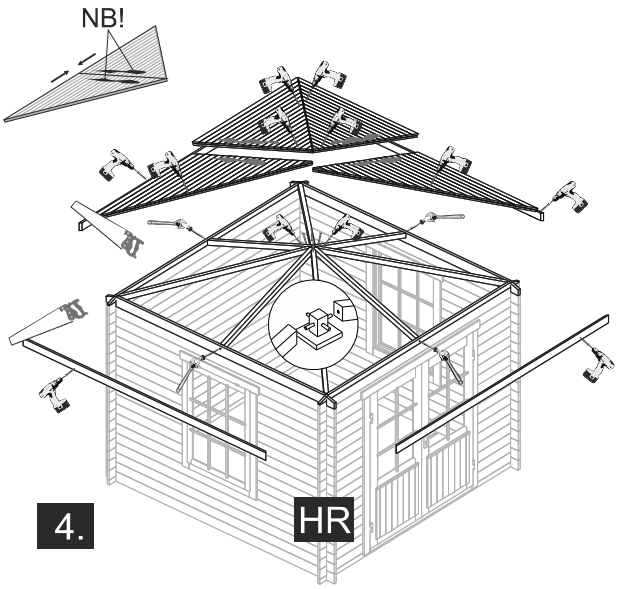

NB!
4.
HR

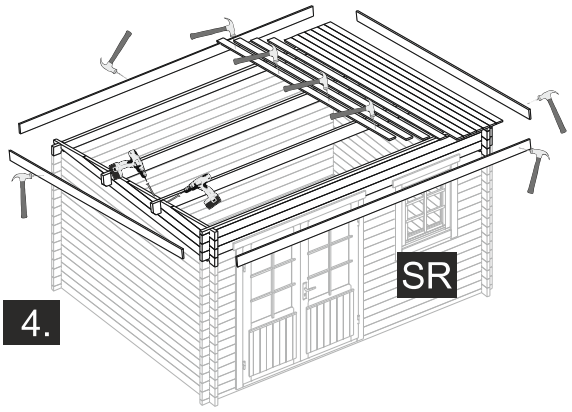
4.
SR

OPTIONS

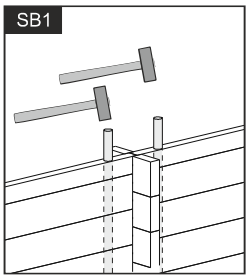
SB1

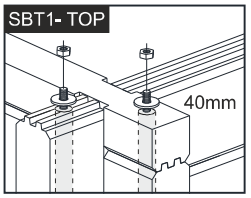
SBT1- TOP
40mm

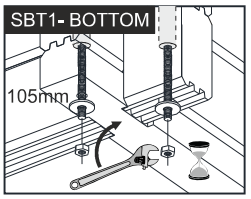
SBT1- BOTTOM
105mm