









































# Ava 70

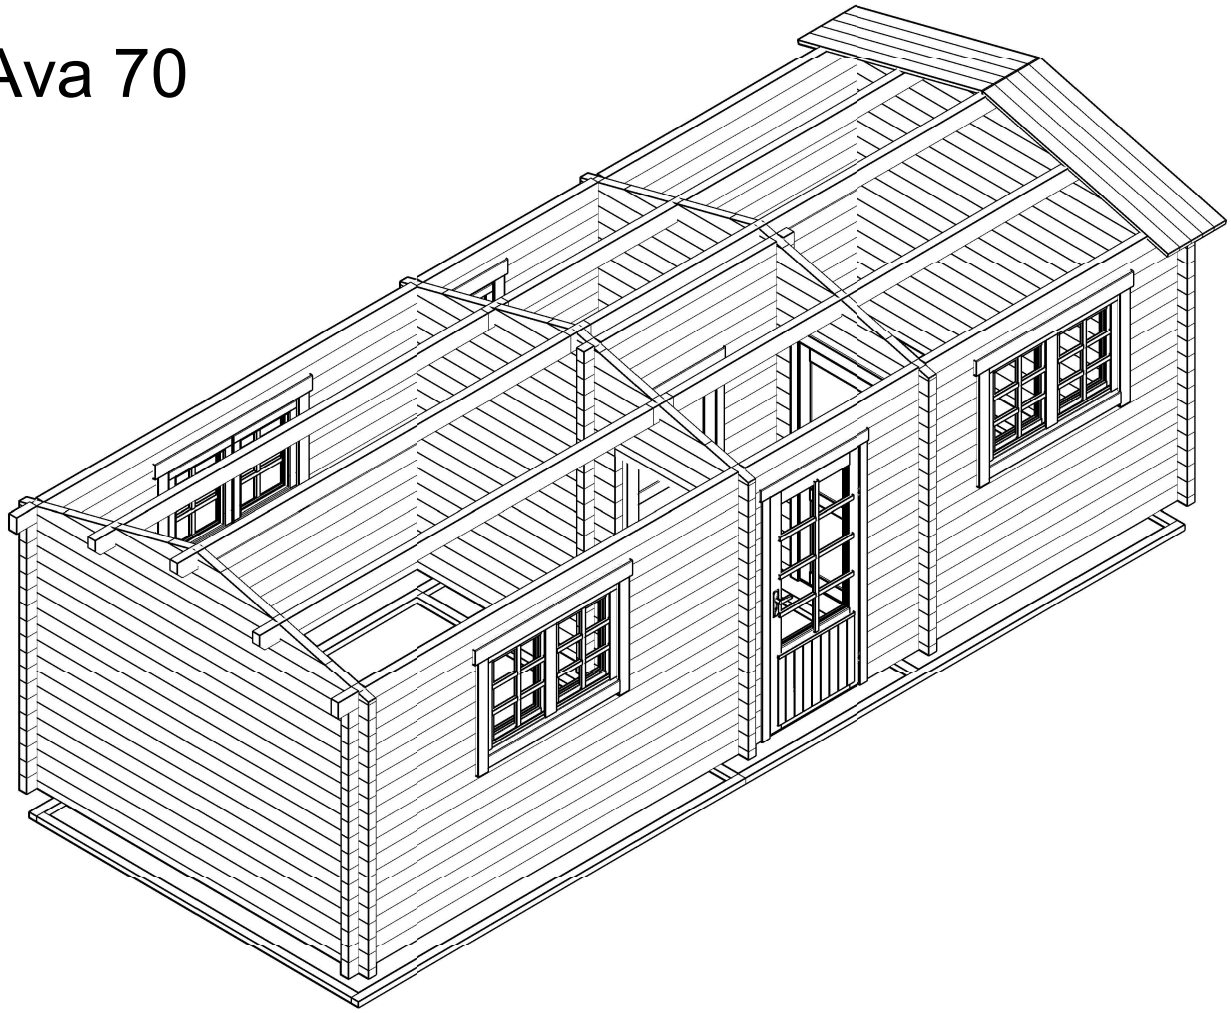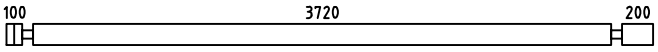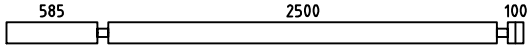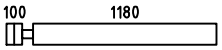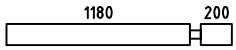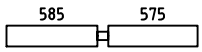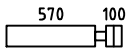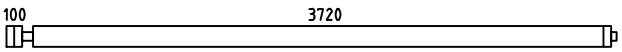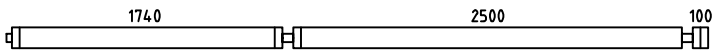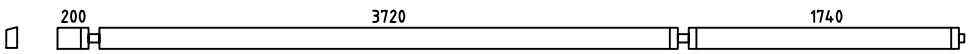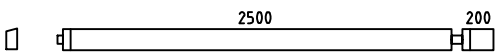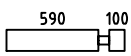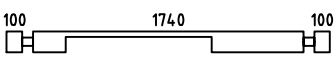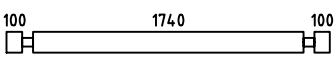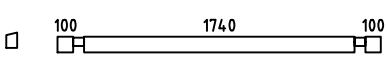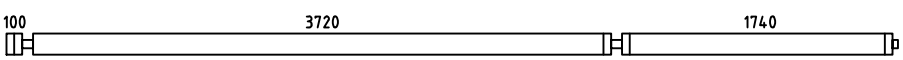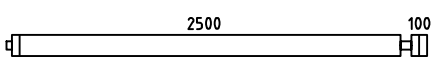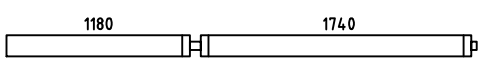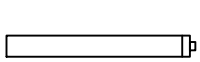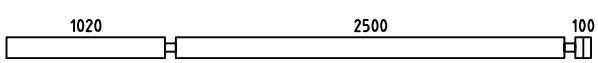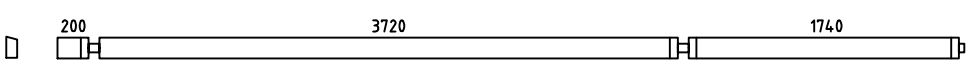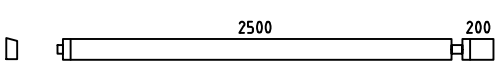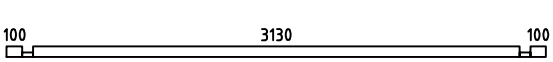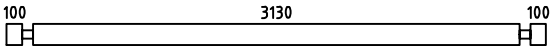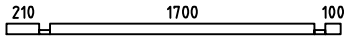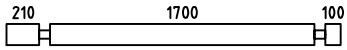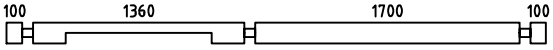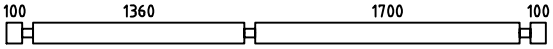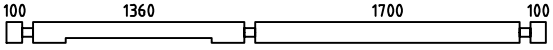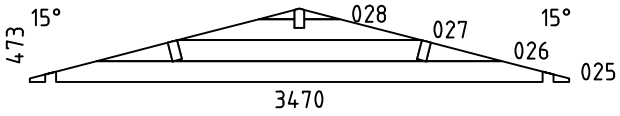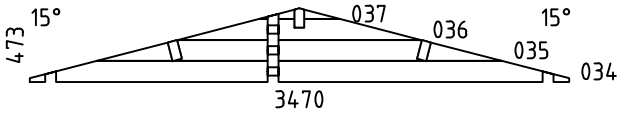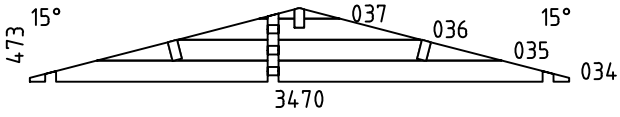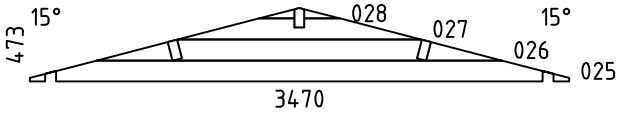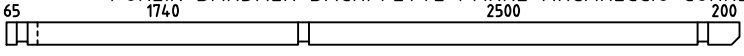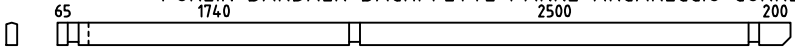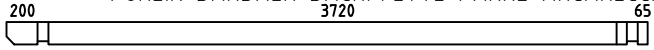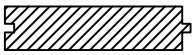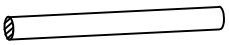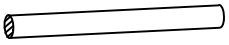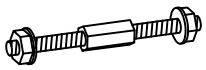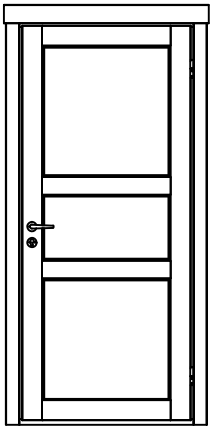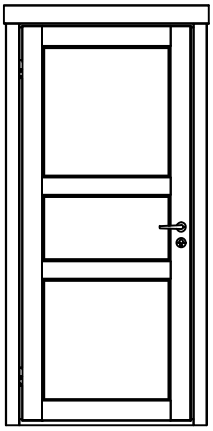

| Pos | Specification-Spezifikation-Specificatie-Nomenclature-Elementi-Especification<br>Ava 70 | Qty | Profile (mm) | Lenght (mm) |
|---|---|---|---|---|
| 001 |  | 9 | 70x135 | 4160 |
| 002 |  | 9 | 70x135 | 3325 |
| 003 |  | 14 | 70x135 | 1350 |
| 004 |  | 11 | 70x135 | 1450 |
| 005 |  | 7 | 70x135 | 1230 |
| 006 |  | 7 | 70x135 | 740 |
| 007 |  | 7 | 70x135 | 3925 |
| 008 |  | 8 | 70x135 | 4515 |
| 009 |  | 1 | 70x135 | 5835 |
| 010 |  | 1 | 70x135 | 2805 |
| 011 |  | 44 | 70x135 | 380 |
| 012 |  | 15 | 70x135 | 760 |
| 013 |  | 1 | 70x135 | 2080 |
| 014 |  | 4 | 70x135 | 2080 |
| 015 |  | 1 | 70x100 | 2080 |
| 016 |  | 4 | 70x135 | 5735 |
| 017 |  | 6 | 70x135 | 2705 |
| 018 |  | 2 | 70x135 | 3025 |
| 019 |  | 1 | 70x135 | 1215 |
| 020 |  | 4 | 70x135 | 3760 |
| 021 |  | 1 | 70x135 | 5835 |
| 022 |  | 1 | 70x135 | 2805 |
| 023 |  | 2 | 70x68 | 3470 |


| Model Ava 70 | Material | Page 1/3 |
|---|---|---|

| Pos | Specification-Spezifikation-Specificatie-Nomenclature-Elementi-Especification<br>Ava 70 | Qty | Profile (mm) | Lenght (mm) |
|---|---|---|---|---|
| 024 |  | 34 | 70x135 | 3470 |
| 029 |  | 2 | 70x68 | 380 |
| 030 |  | 2 | 70x68 | 2150 |
| 031 |  | 29 | 70x135 | 2150 |
| 032 |  | 1 | 70x135 | 3470 |
| 033 |  | 3 | 70x135 | 3470 |
| 038 |  | 1 | 70x135 | 3470 |
| WA-1 |  | 1 | | |
| WB-1 |  | 1 | | |
| WC-1 |  | 1 | | |
| WD-1 |  | 1 | | |
| F3 | FOUNDATION-FUNDAMENT-FONDATION-FONDAZIONE-VIGAS DE CIMENTACIÓN<br> | 2 | 70x44 | 4380 |
| F2 | FOUNDATION-FUNDAMENT-FONDATION-FONDAZIONE-VIGAS DE CIMENTACIÓN<br> | 2 | 70x44 | 3860 |
| F1 | FOUNDATION-FUNDAMENT-FONDATION-FONDAZIONE-VIGAS DE CIMENTACIÓN<br> | 4 | 70x44 | 3130 |
| F4 | FOUNDATION-FUNDAMENT-FONDATION-FONDAZIONE-VIGAS DE CIMENTACIÓN<br> | 1 | 70x44 | 1740 |
| PL2 | PURLIN-DAKBALK-DACHPFETTE-PANNE-ARCARECCIO-CORREA<br> | 2 | 70x144 | 4715 |
| PL4 | PURLIN-DAKBALK-DACHPFETTE-PANNE-ARCARECCIO-CORREA<br> | 1 | 70x144 | 4715 |
| PL1 | PURLIN-DAKBALK-DACHPFETTE-PANNE-ARCARECCIO-CORREA<br> | 2 | 70x144 | 4125 |
| PL3 | PURLIN-DAKBALK-DACHPFETTE-PANNE-ARCARECCIO-CORREA<br> | 1 | 70x144 | 4125 |

| Pos | Specification-Spezifikation-Specificatie-Nomenclature-Elementi-Especification<br>Ava 70 | Qty | Profile (mm) | Lenght (mm) |
|---|---|---|---|---|
| R-1 | Roof board-Dachbrett-Dakplank-Volige-Tavola tetto-Tabla de tejado  | 152+1 | 114x28 | 1900 |
| GB-1 | Gable board 120-Giebelblende-Gevelplank-Planche de rive-Tavola di bordo-Tabla de borde  | 4 | 18x120 | 1940 |
| RL-1 | Roofing lath 3000-Giebelleiste-Gevellijst-Latte de rive-Listello di bordo-Listones de borde  | 10 | 18x40 | 30rmt. |
| SB1 | Steel bar-Stahlstange-Stalen staaf-Barre d´acier-Barra di acciaio-Barra acero  | 4 | Ø14 | 1540 |
| SB2 | Steel bar-Stahlstange-Stalen staaf-Barre d´acier-Barra di acciaio-Barra acero  | 8 | Ø14 | 240 |
| TRS21 | Threaded rod kit M10 2-Gewindestange satz-Draadstang set-Kit de tiges filetées-Kit barra filettata-Kit barra roscada  | 4 | M10 | 2465 |
| D | Diamond  | 2 | | |
| | DOOR 925x2090<br>IND F 925x2090-70 R  | 1 | | |
| | DOOR 925x2090<br>IND F 925x2090-70 L  | 1 | | |
| | | | | |
| | | | | |
| | | | | |
| | | | | |


| Model Ava 70 | Material | Page 3/3 |
|---|---|---|

H = 1.600 m
TOTAL: 24.78 m2

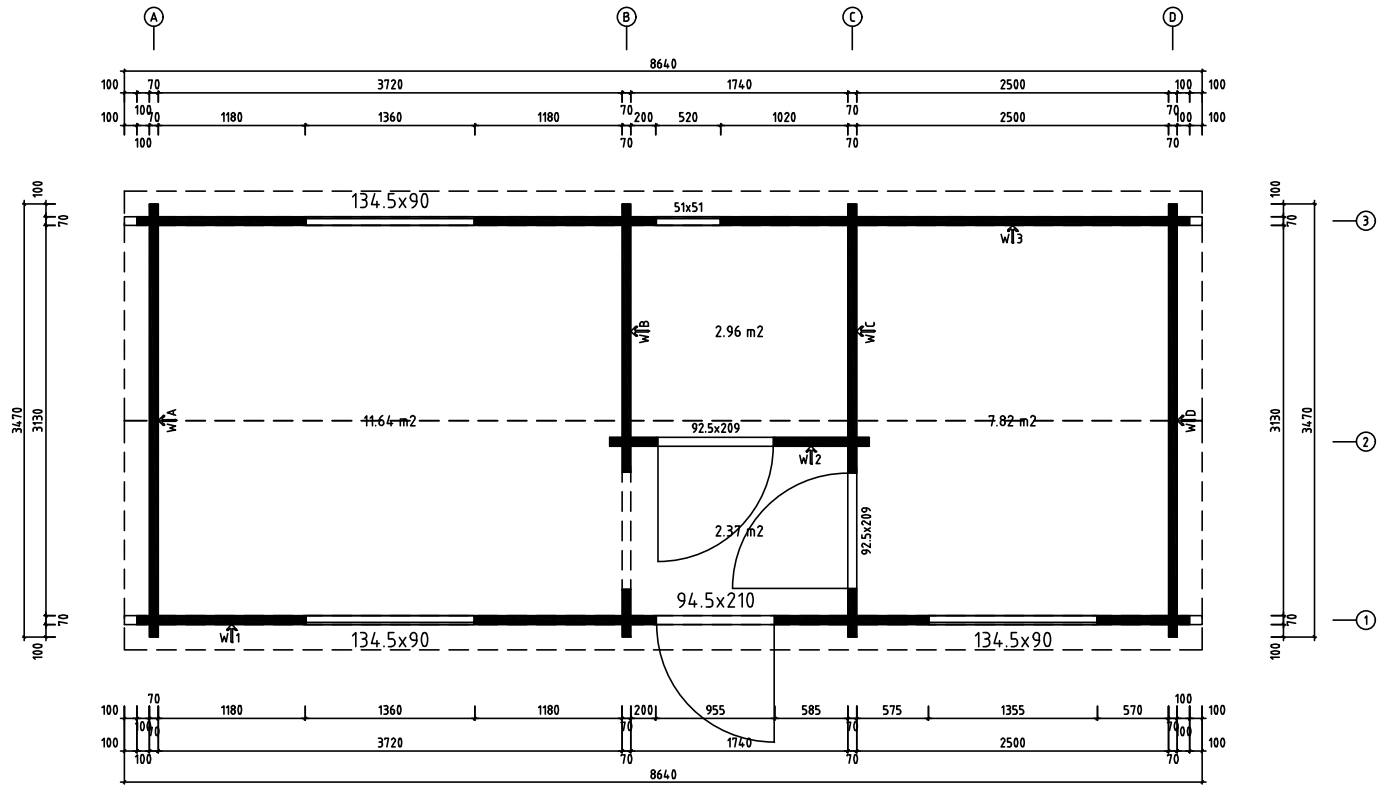



0 0.5m 1.0m 2.0m

| | | | |
|---|---|---|---|
| Model | Ava 70 | Page | |
| Drawing | PLAN | Scale | 1:30 |
| Material | 70x135 | Date | 09.06.2025 |
| File | Ava 70.dwg | Drawn by | |

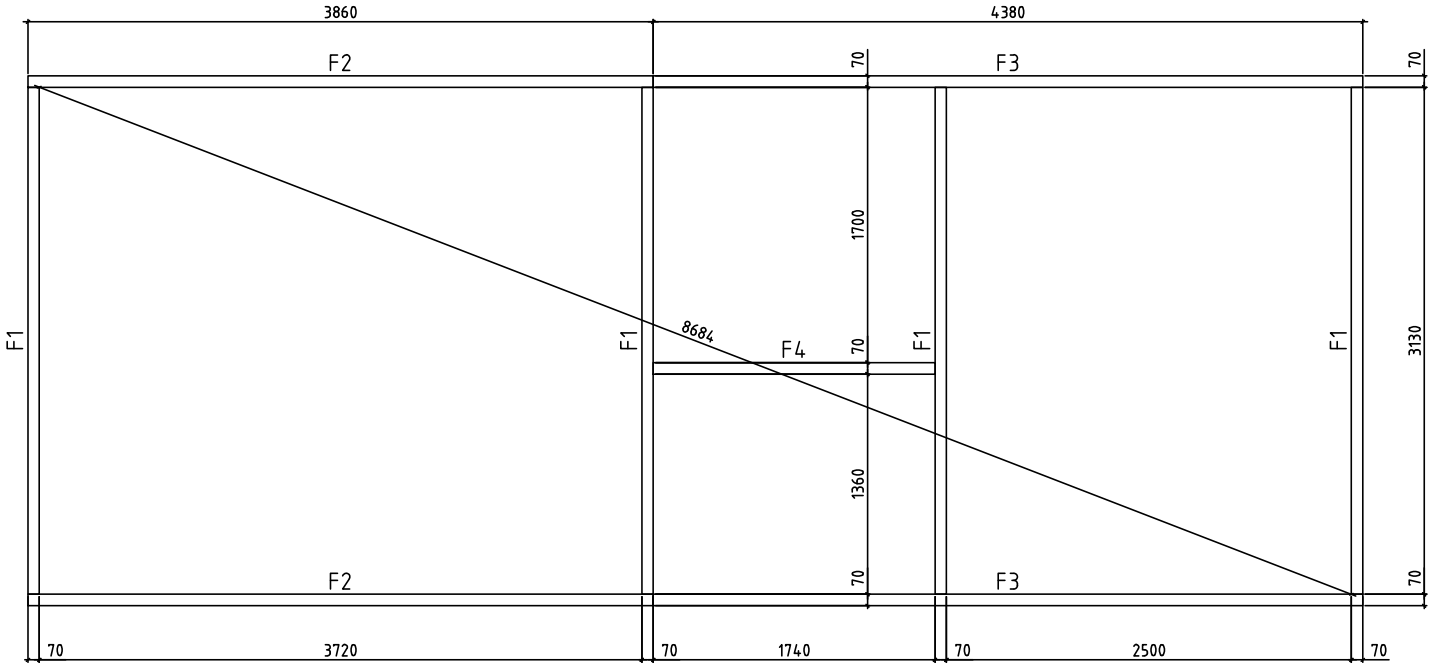



0 0.5m 1.0m 2.0m


| | | | |
|---|---|---|---|
| Model | Ava 70 | Page | |
| Drawing | FOUNDATION | Scale | 1:30 |
| Material | 70x135 | Date | 09.06.2025 |
| File | Ava 70.dwg | Drawn by | |

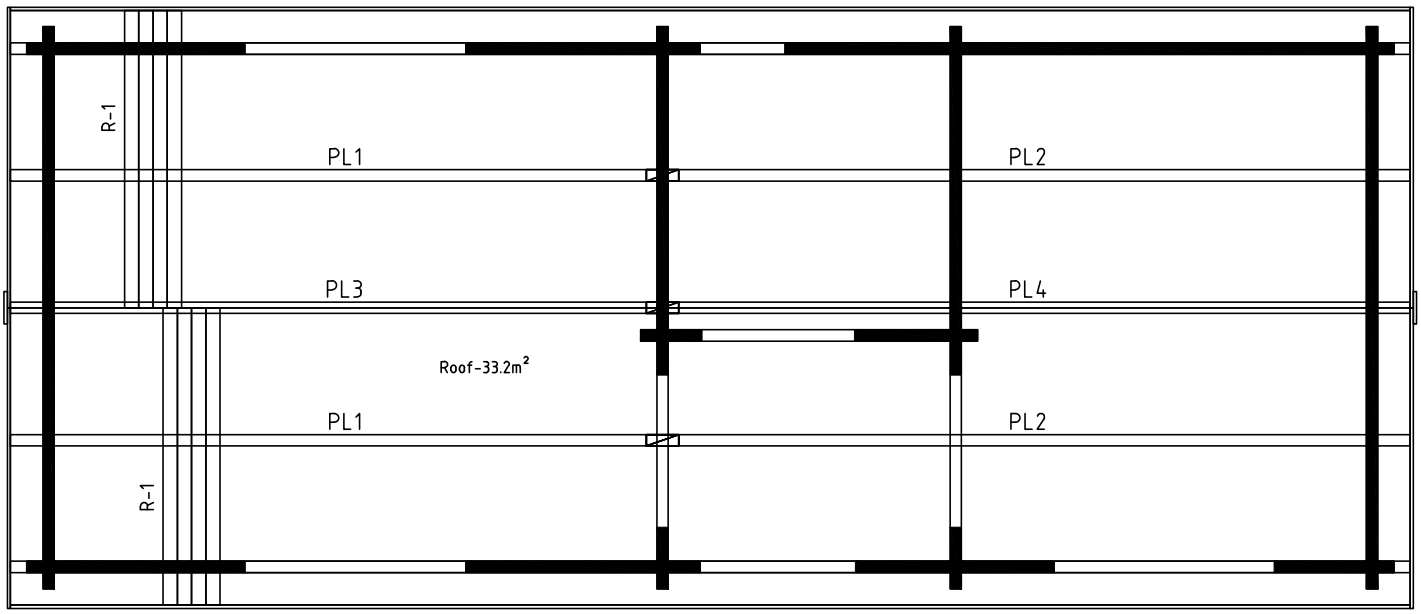


0 0.5m 1.0m 2.0m


| | | | |
|---|---|---|---|
| Model | Ava 70 | Page | |
| Drawing | ROOF | Scale | 1:30 |
| Material | 70x135 | Date | 09.06.2025 |
| File | Ava 70.dwg | Drawn by | |

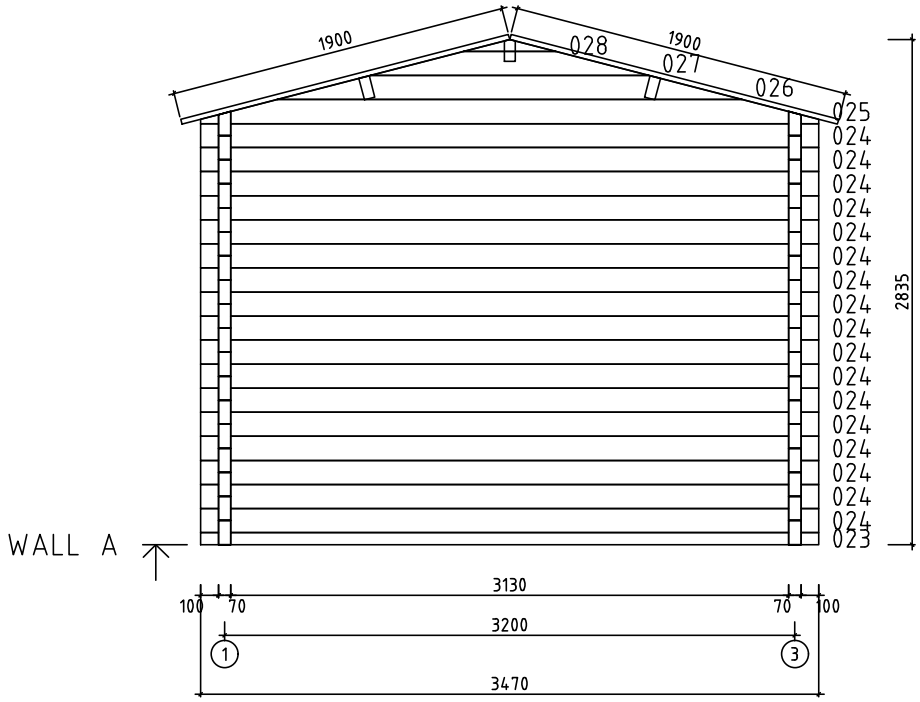

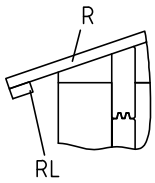

0 0.5m 1.0m 2.0m

| | | | |
|---|---|---|---|
| Model | Ava 70 | Page | 3 |
| Drawing | WALL A | Scale | 1:30 |
| Material | 7x13.5 | Date | 09.06.2025 |
| File | Ava 70.dwg | Drawn by | |

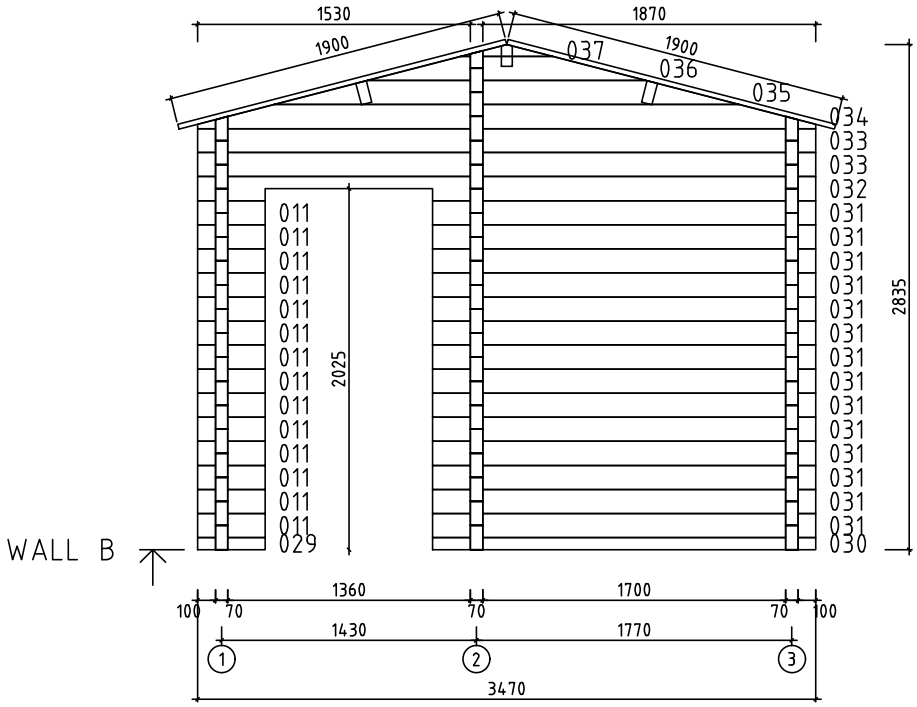



0 0.5m 1.0m 2.0m

| | | | |
|---|---|---|---|
| Model | Ava 70 | Page | 4 |
| Drawing | WALL B | Scale | 1:30 |
| Material | 7x13.5 | Date | 09.06.2025 |
| File | Ava 70.dwg | Drawn by | |

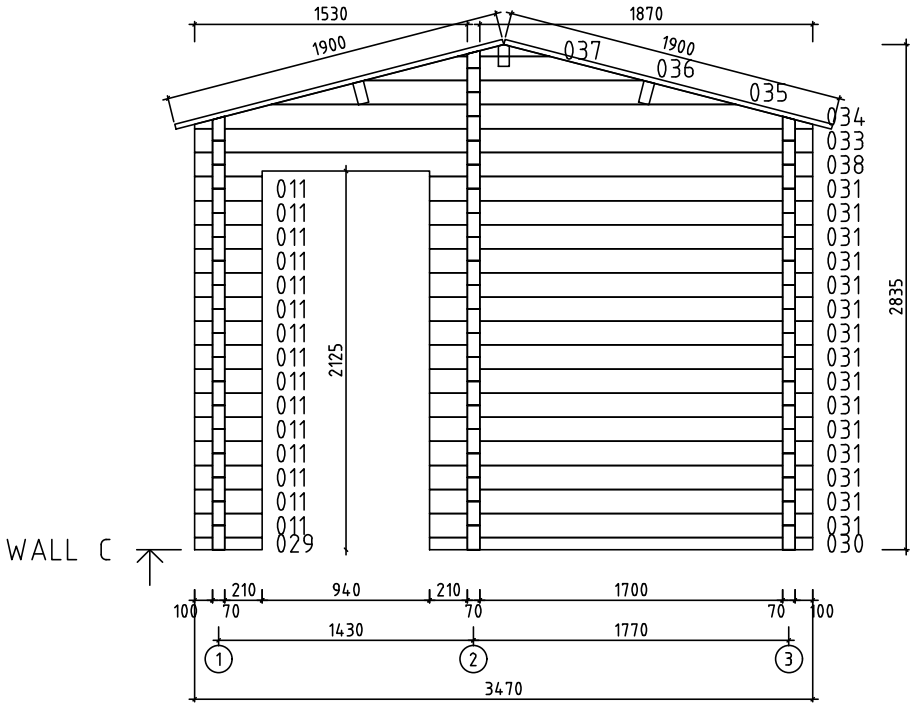



0 0.5m 1.0m 2.0m


| | | | |
|---|---|---|---|
| Model | Ava 70 | Page | 5 |
| Drawing | WALL C | Scale | 1:30 |
| Material | 7x13.5 | Date | 09.06.2025 |
| File | Ava 70.dwg | Drawn by | |

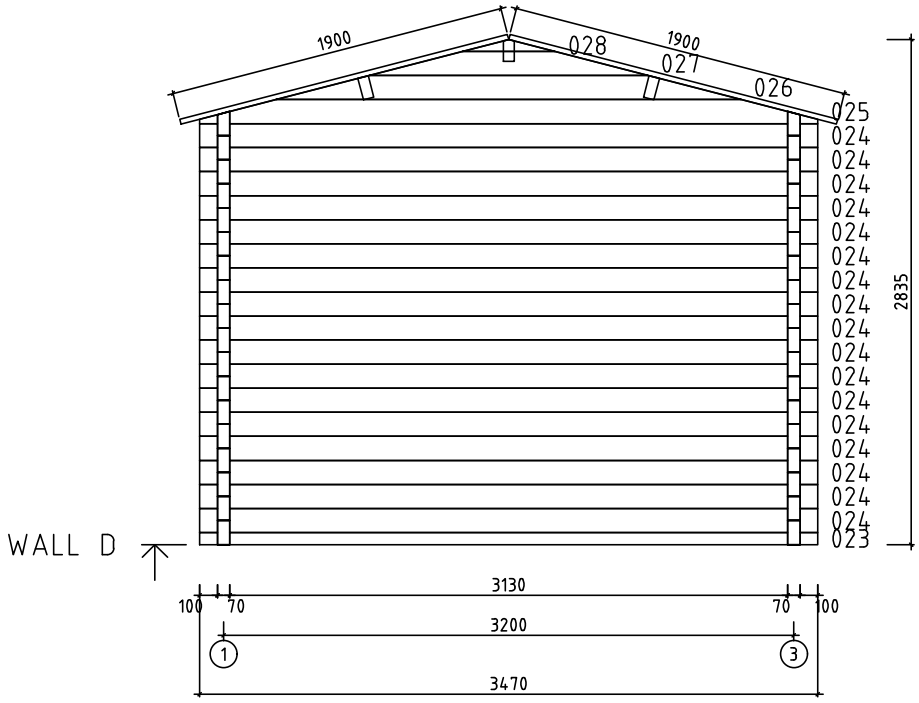


0 0.5m 1.0m 2.0m


| | | | |
|---|---|---|---|
| Model | Ava 70 | Page | 6 |
| Drawing | WALL D | Scale | 1:30 |
| Material | 7x13.5 | Date | 09.06.2025 |
| File | Ava 70.dwg | Drawn by | |

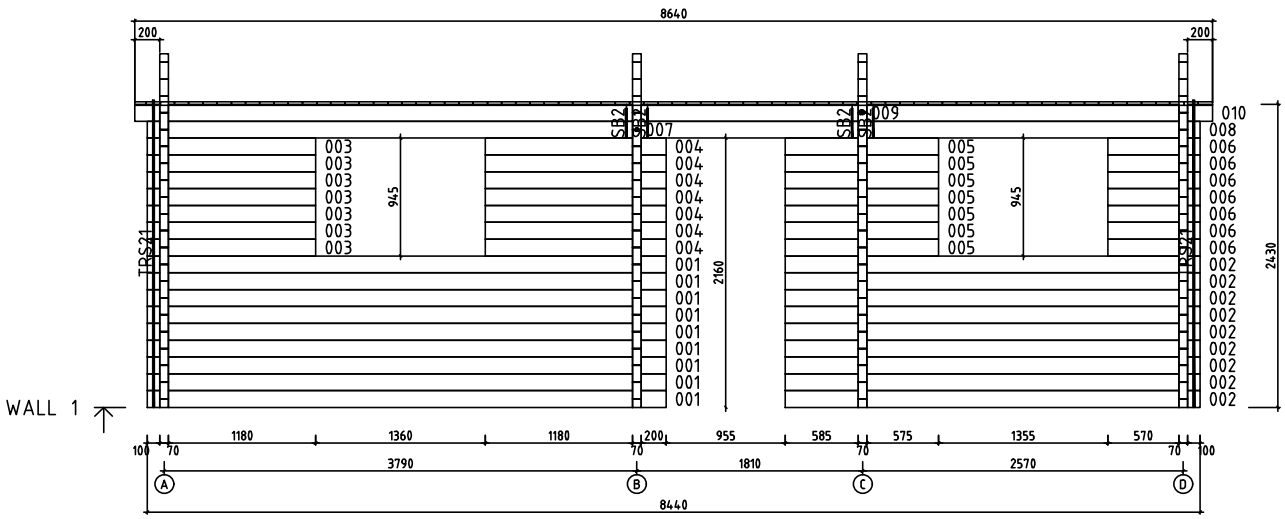

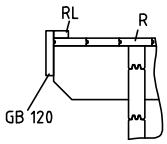

0 0.5m 1.0m 2.0m

| | | | |
|---|---|---|---|
| Model | Ava 70 | Page | 7 |
| Drawing | WALL 1 | Scale | 1:30 |
| Material | 7x13.5 | Date | 09.06.2025 |
| File | Ava 70.dwg | Drawn by | |

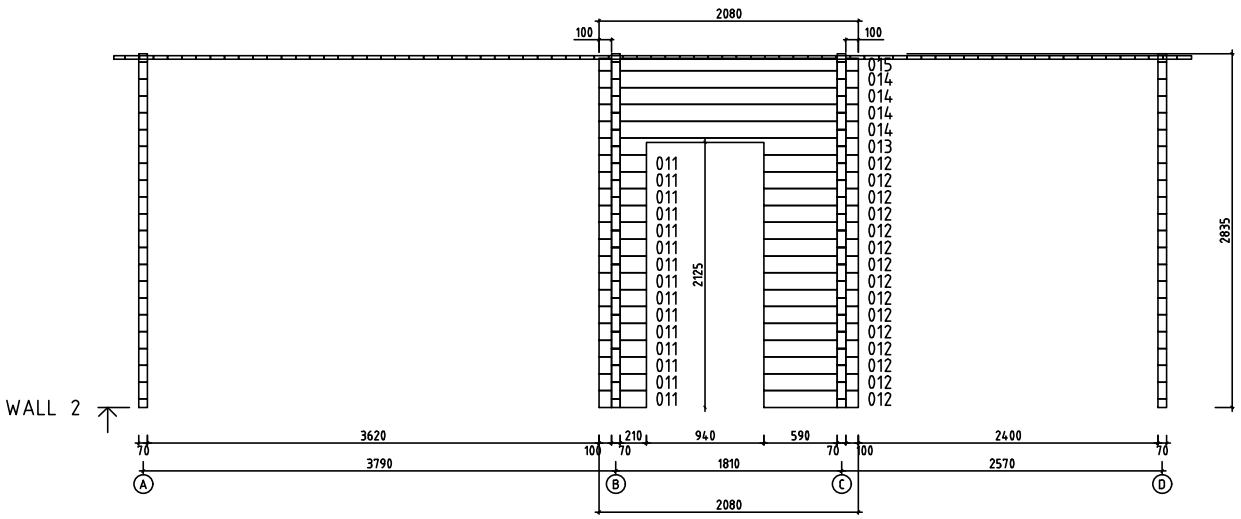



0 0.5m 1.0m 2.0m


| | | | |
|---|---|---|---|
| Model | Ava 70 | Page | 8 |
| Drawing | WALL 2 | Scale | 1:30 |
| Material | 7x13.5 | Date | 09.06.2025 |
| File | Ava 70.dwg | Drawn by | |

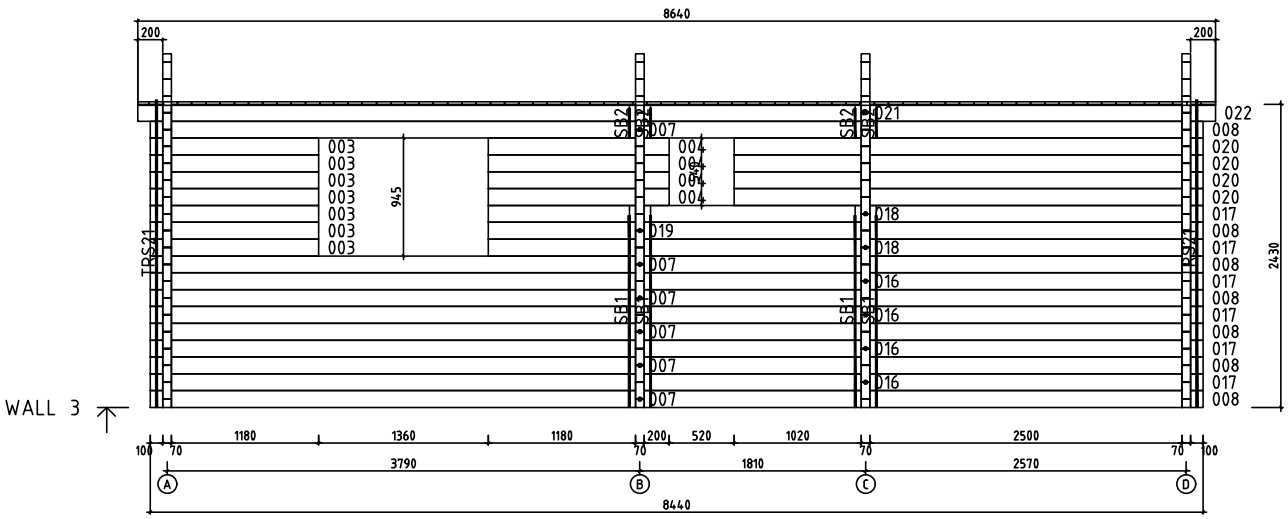




0 0.5m 1.0m 2.0m


| | | | |
|---|---|---|---|
| Model | Ava 70 | Page | 9 |
| Drawing | WALL 3 | Scale | 1:30 |
| Material | 7x13.5 | Date | 09.06.2025 |
| File | Ava 70.dwg | Drawn by | |

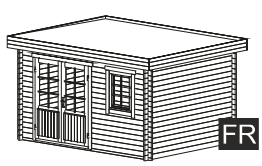


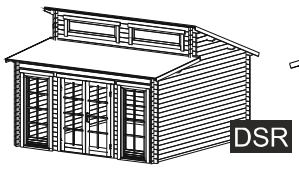


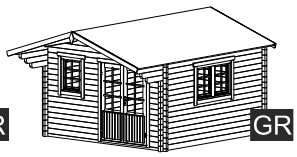
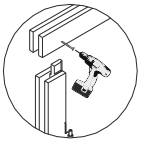


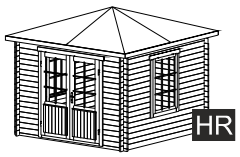
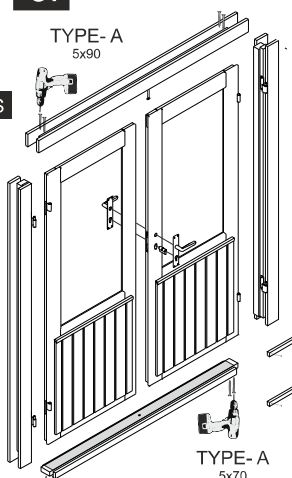


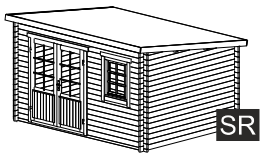
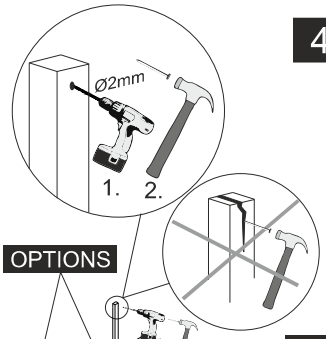


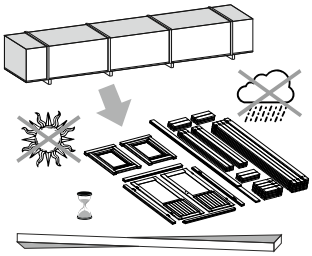
3.

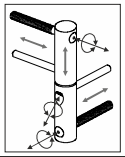
TYPE- A
5x90







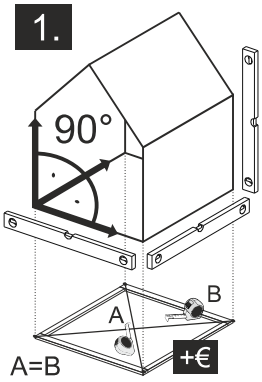

OPTIONS

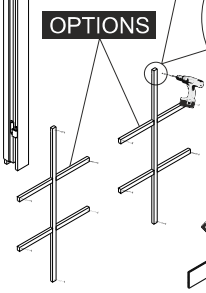

4.

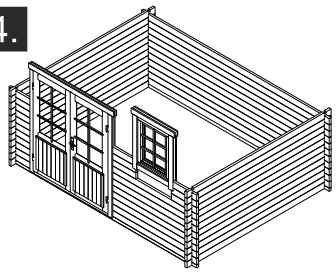


1.





5.

OPTIONS

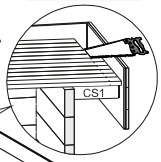







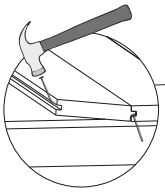


2.

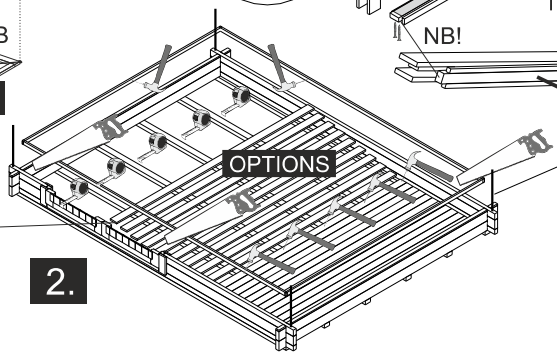




OPTIONS

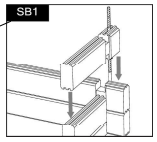




The guide is illustrative. This guide is not project specification.
Der Leitfaden ist illustrativ. Dieser Leitfaden ist keine Projektspezifikation.
De gids is illustratief. Deze gids is geen projectspecificatie.

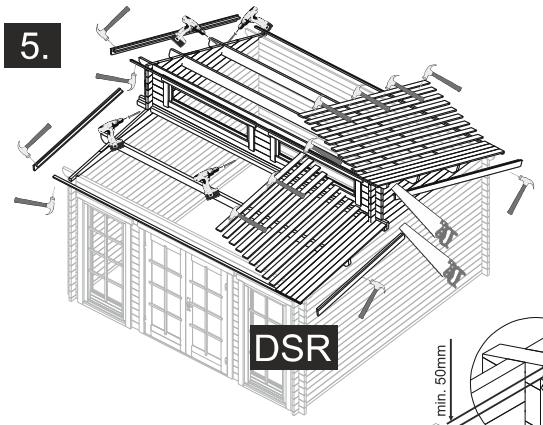

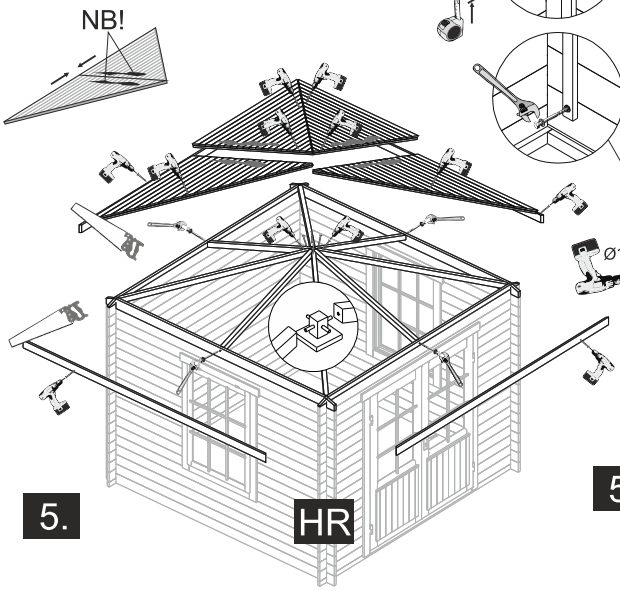


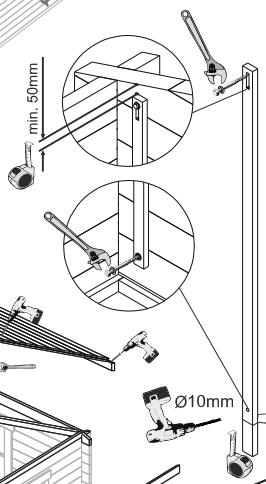
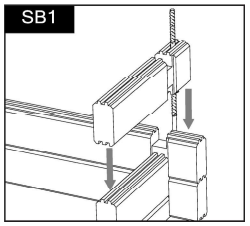


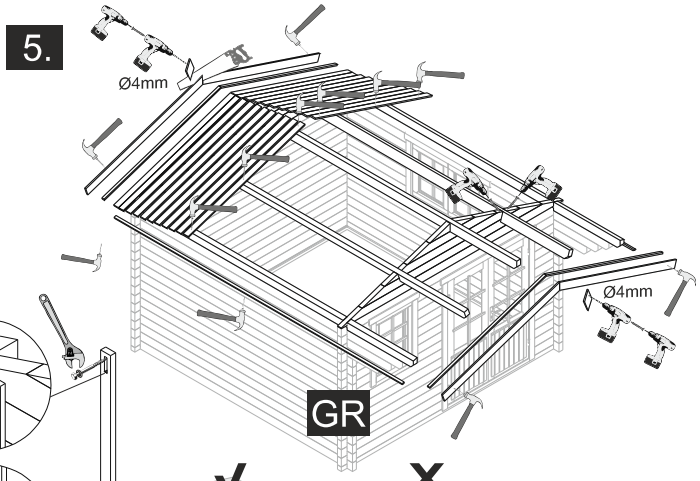
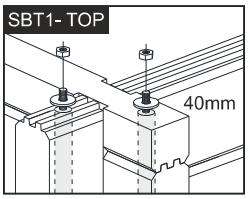


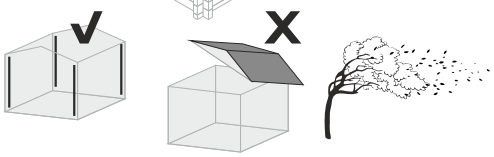
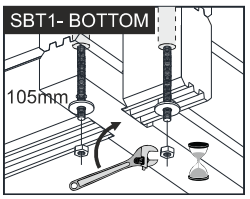
OPTIONS- STORM BRACES

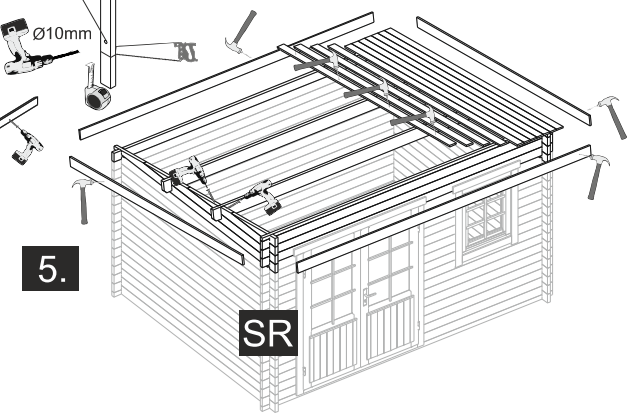



OPTIONS







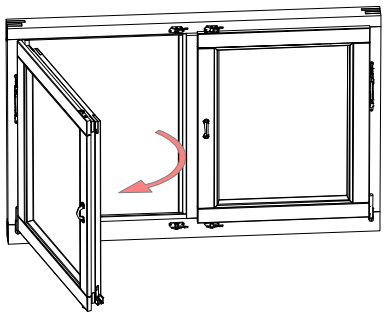


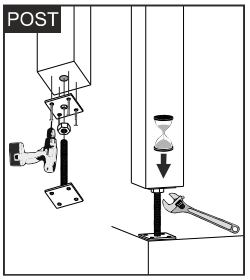
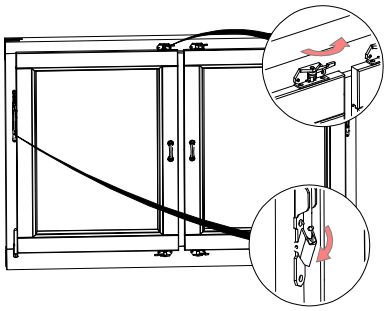
Öffnung/Opening


A




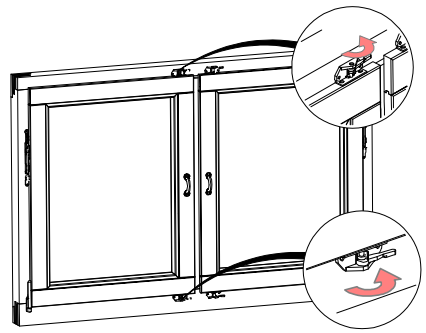



B









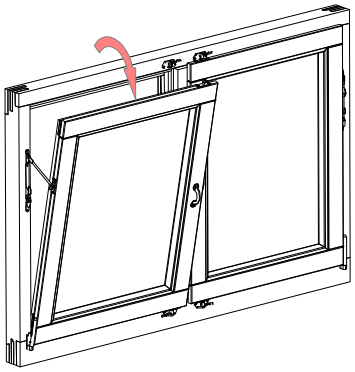




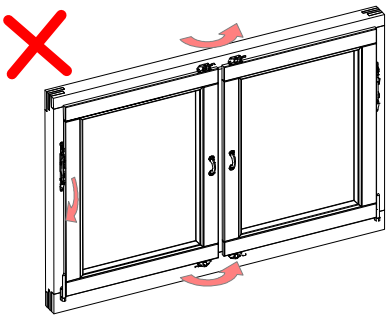


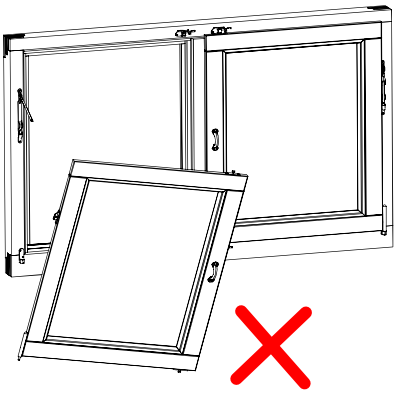

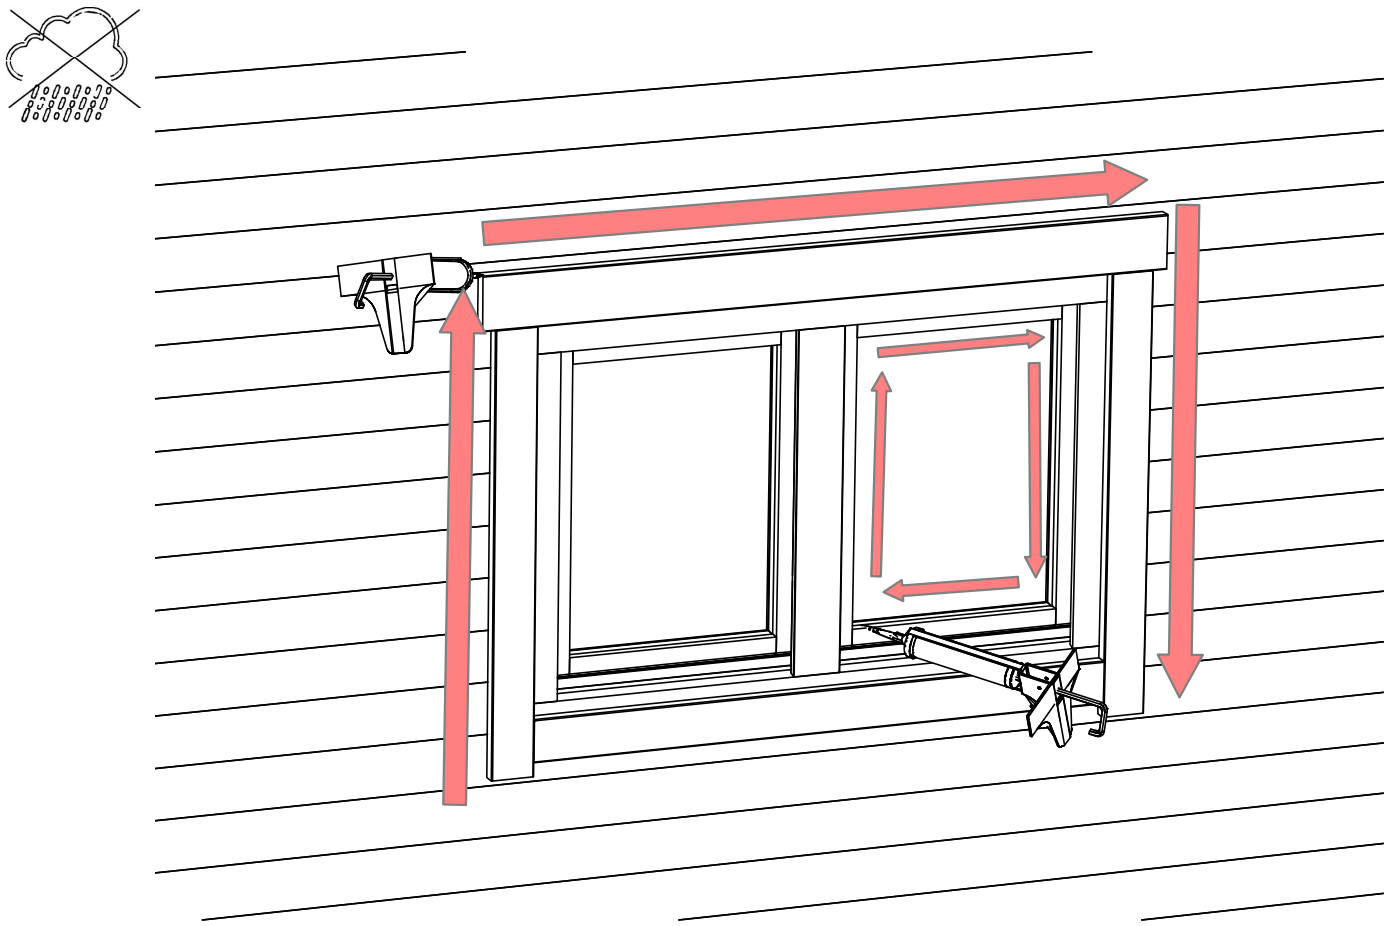
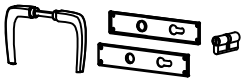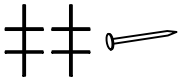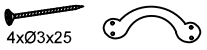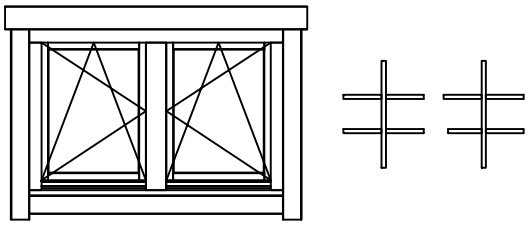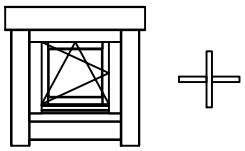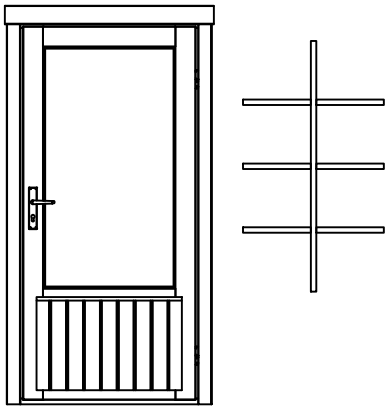
| Pos | Specification-Spezifikation-Specificatie-Nomenclature-Elementi-Especification<br>Ava 70 | Qty | Profile (mm) | Lenght (mm) |
|---|---|---|---|---|
| | Door kit-Tür satz-Deur set-Kit porte-Kit porta-Kit para puerta  | 1 | | |
| | Nail 1.6x30-Nagel-Spijker-Clou-Chiodo-Clavo  | 35 | 1.6x30 | |
| | Window handle set-Fenstergriff-Raamgreep-Ferrure de fenétre-Ferramenta finestra-Manilla ventana   | 7 | | |
| | WINDOW 1345x900<br>DW0-6DK 1345x900-70 ISO  | 3 | | |
| | WINDOW 510x510<br>W0-4DK 510x510-70 L ISO  | 1 | | |
| | DOOR 945x2100<br>SD08-8L F 945x2100-70 ISO R  | 1 | | |
| | | | | |
| | | | | |
| | | | | |
| | | | | |
| | | | | |
| | | | | |
| | | | | |

| Model Ava 70 | Material | Page 1/1 |
|---|---|---|
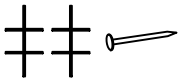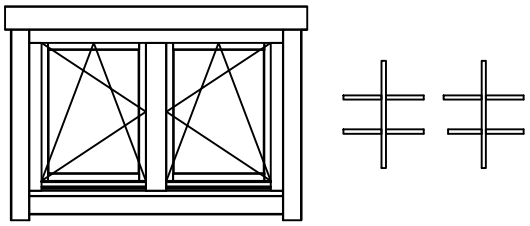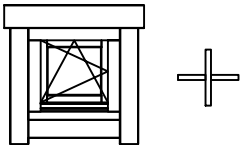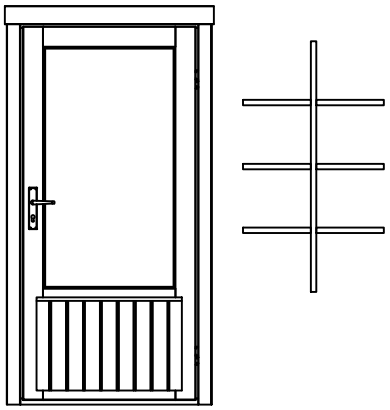
| Pos | Specification-Spezifikation-Specificatie-Nomenclature-Elementi-Especification<br>Ava 70 | Qty | Profile (mm) | Lenght (mm) |
|---|---|---|---|---|
| | Nail 1.6x30-Nagel-Spijker-Clou-Chiodo-Clavo  | 35 | 1.6x30 | |
| | WINDOW 1345x900<br>DW0-6DK 1345x900-70 ROTO<br> | 3 | | |
| | WINDOW 510x510<br>W0-4DK 510x510-70 L ROTO<br> | 1 | | |
| | DOOR 945x2100<br>SD08-8L F 945x2100-70 R ROTO<br> | 1 | | |
| | | | | |
| | | | | |
| | | | | |
| | | | | |
| | | | | |
| | | | | |
| | | | | |
| | | | | |
| | | | | |

| Model Ava 70 | Material | Page 1/1 |
|---|---|---|